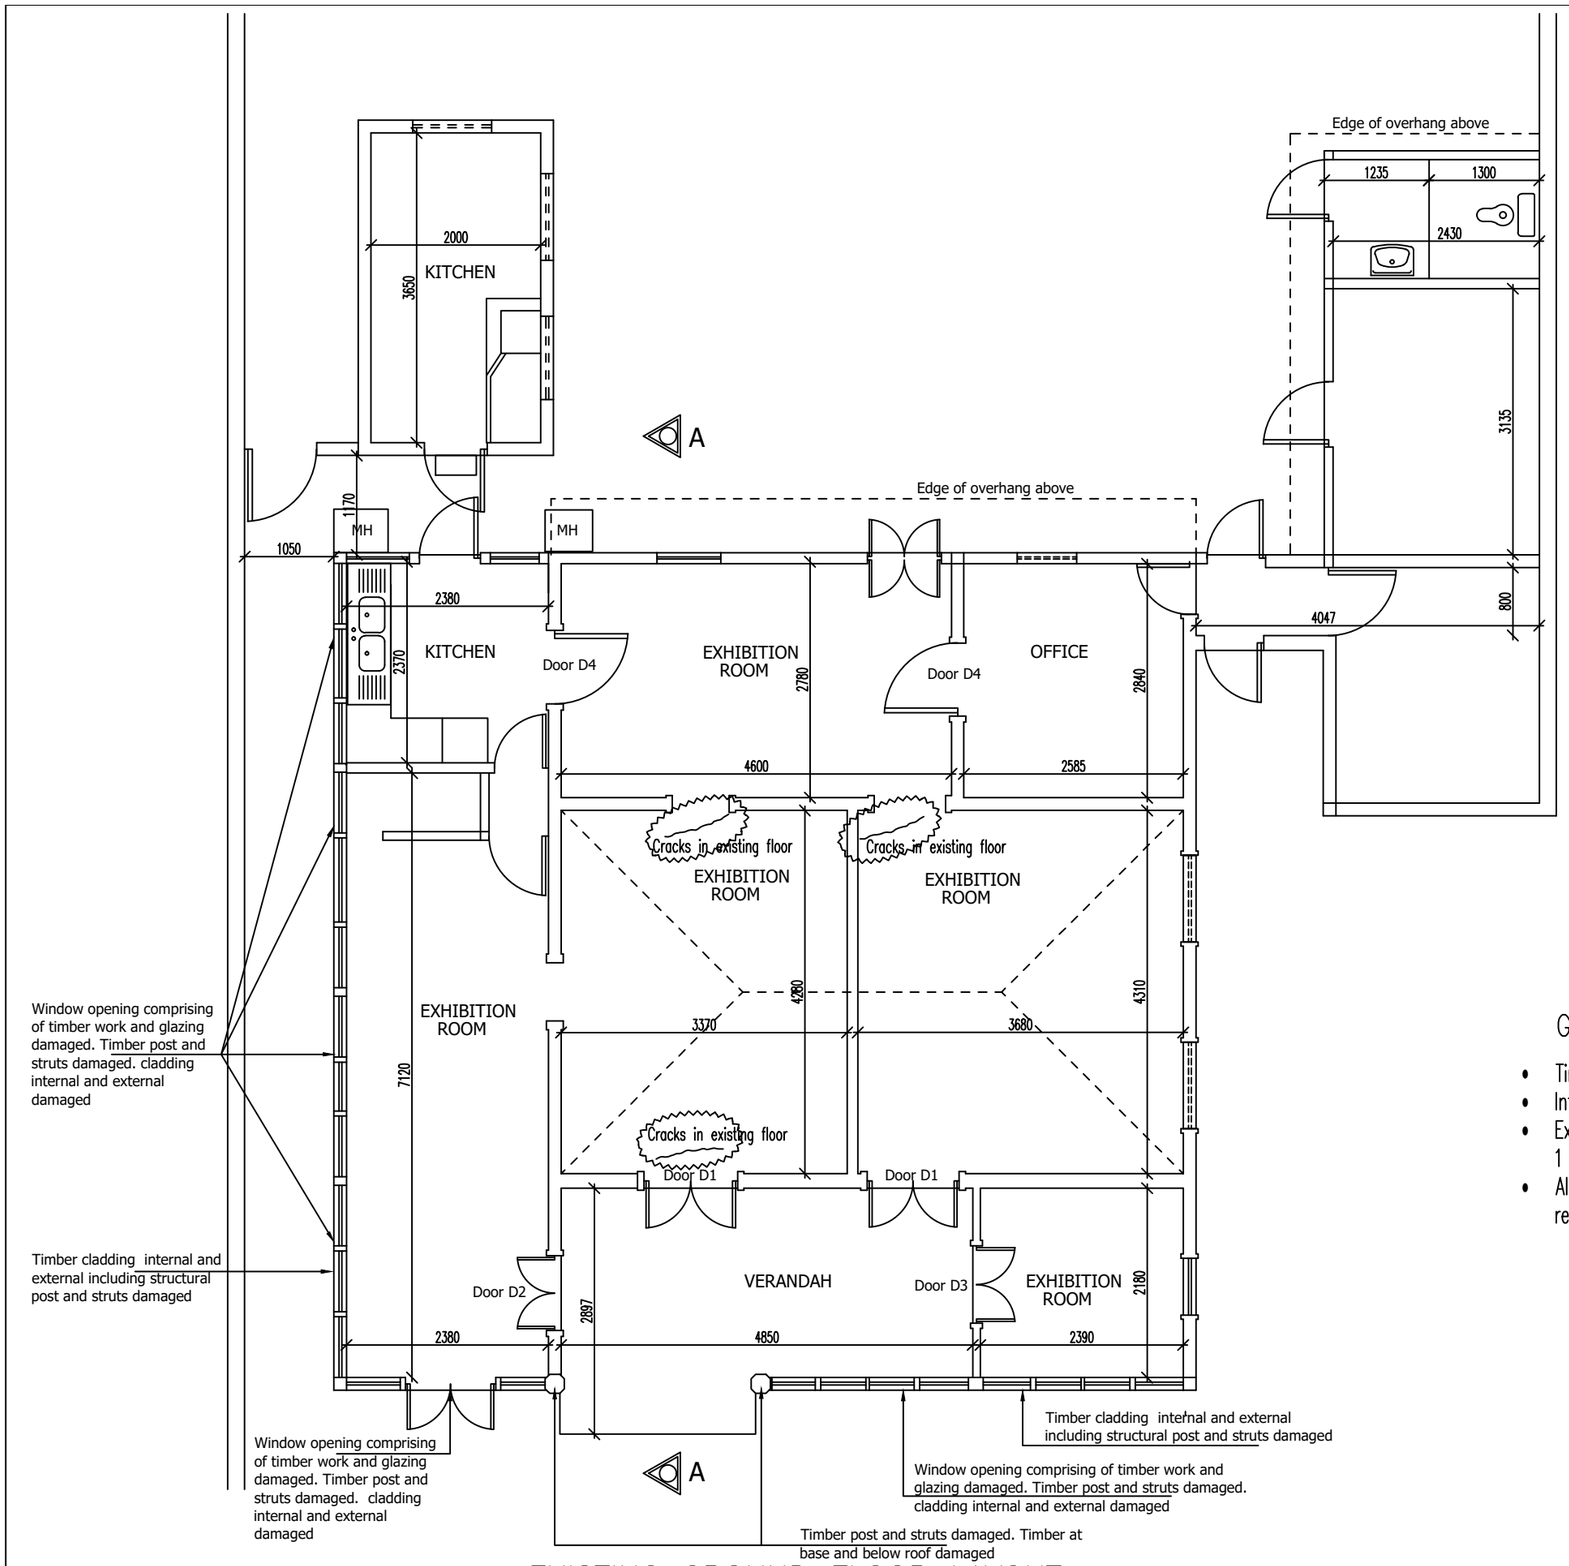

EXISTING GROUND FLOOR LAYOUT

General Notes:

- Timber structure on elevation 1 and 2 damaged
- Internal partitioning heavily damaged
- External timber slat cladding damaged on elevation 1 and 2
- All timber openings on elevation 1 and 2 beyond repair

Project

REFURBISHMENT WORKS AT SSR MEMORIAL MUSEUM SSR STREET PORT-LOUIS

Title

EXISTING GROUND FLOOR LAYOUT (Sheet 2)

Project Coordinator	R. Canhyee
Architect/S.Architect	J. Rojoa
Engineer/S.Engineer	R. Harah
Electrical/S.Elect.Eng.	S. Boodoo
Quantity Surveyor	H. Rambhojun
Technical Officer	R. Ramsurrun
Tech. Desn. Officer	Y.P. Vythelingum
Scale: 1 : 50	Date: 02.02.2022
MINISTRY OF NATIONAL INFRASTRUCTURE & COMMUNITY DEVELOPMENT PHOENIX	Comp. No. S
DRG. No. RFW/03	Revision