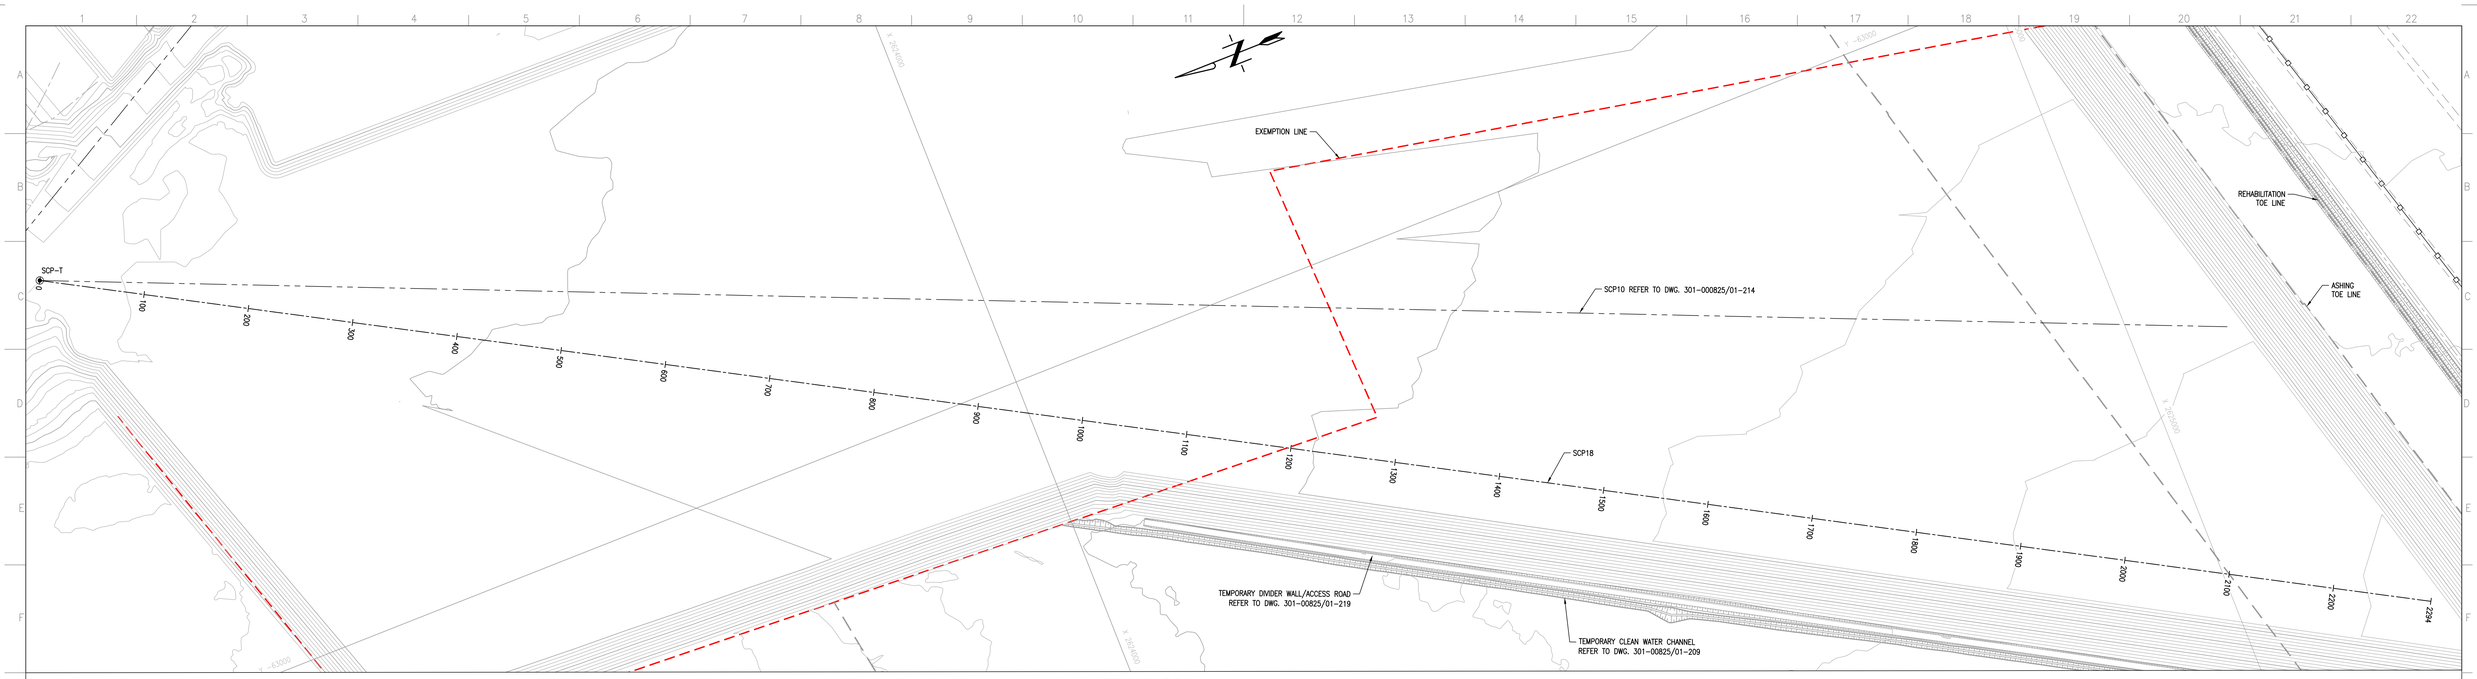

SCP18 LAYOUT PLAN

SCALE 1:2000

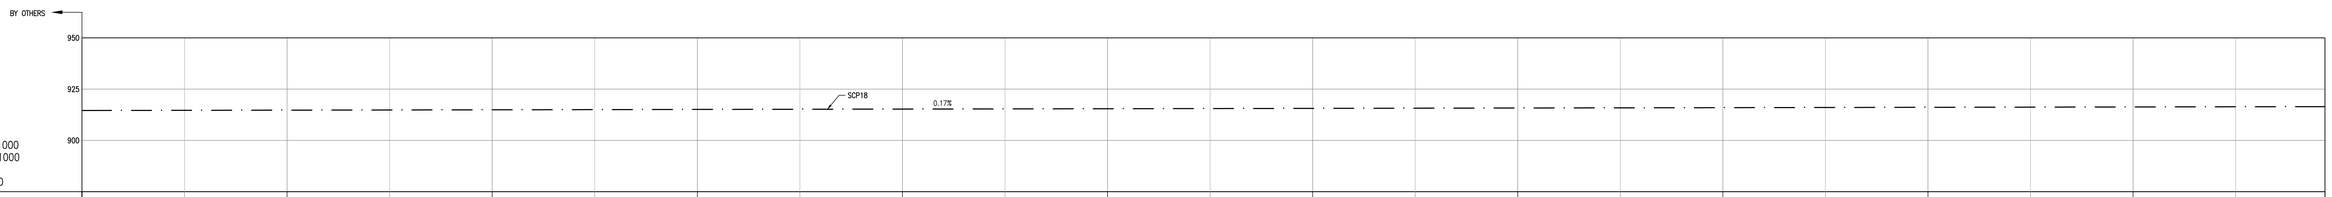

SCALES:
Horizontal 1:1000
Vertical 1:1000

DATUM 875.00

CHAINAGE (m)	1200.00	1250.00	1300.00	1350.00	1400.00	1450.00	1500.00	1550.00	1600.00	1650.00	1700.00	1750.00	1800.00	1850.00	1900.00	1950.00	2000.00	2050.00	2100.00	2150.00	2200.00	2250.00	2293.56
DESIGN LEVELS (m)	914.58	914.66	914.75	914.84	914.92	915.01	915.10	915.18	915.27	915.36	915.44	915.53	915.62	915.70	915.79	915.88	915.96	916.05	916.14	916.22	916.31	916.40	916.47

SCP18 LONGITUDINAL SECTION CH. 1200 TO CH. 2293.56

SCALE 1:1000

NOTES

1. ALL DIMENSIONS IN MILLIMETERS UNLESS STIPULATED OTHERWISE.
2. FOR SETTING OUT POINTS REFER TO DWG. 301-00825/01-212.

25 0 25 50 75
METRES 1:1000

50 0 50 100 150
METRES 1:2000

D.O.	REV	DATE	REVISION	REV BY	FCHCD BY	APP BY	AUTH BY	KCS APP	REFERENCE DRAWINGS
	3	25.05.20	LONGITUDINAL SECTION AMENDED	MKM	TM	JRW			
	2	09.04.20	ISSUED FOR CONSTRUCTION	MKM	TM	JRW			

AUTHORISED FOR ESKOM BY:
CODIFICATION BY:
APPROVED BY:
CHECKED BY:
CREATED BY:
SCALE

CLASSIFICATION
PBS PATH

Knight Piésold CONSULTING
PR. ENG. 704312

Eskom
ESKOM HOLDINGS SOC Ltd
REG No 2002/015527/30

MATIMBA POWER STATION
MATIMBA ASH DUMP
PHASE 2 (8 YEARS LINED AREA)
SCP18 POSITION
LAYOUT PLAN AND
LONGITUDINAL SECTIONS

301-00825/01-216 REV 3

0.58/61415-SHEET 17 SHT AO REV 3

DRAWING CLASSIFICATION: CONTROLLED DISCLOSURE

SIZE A0L