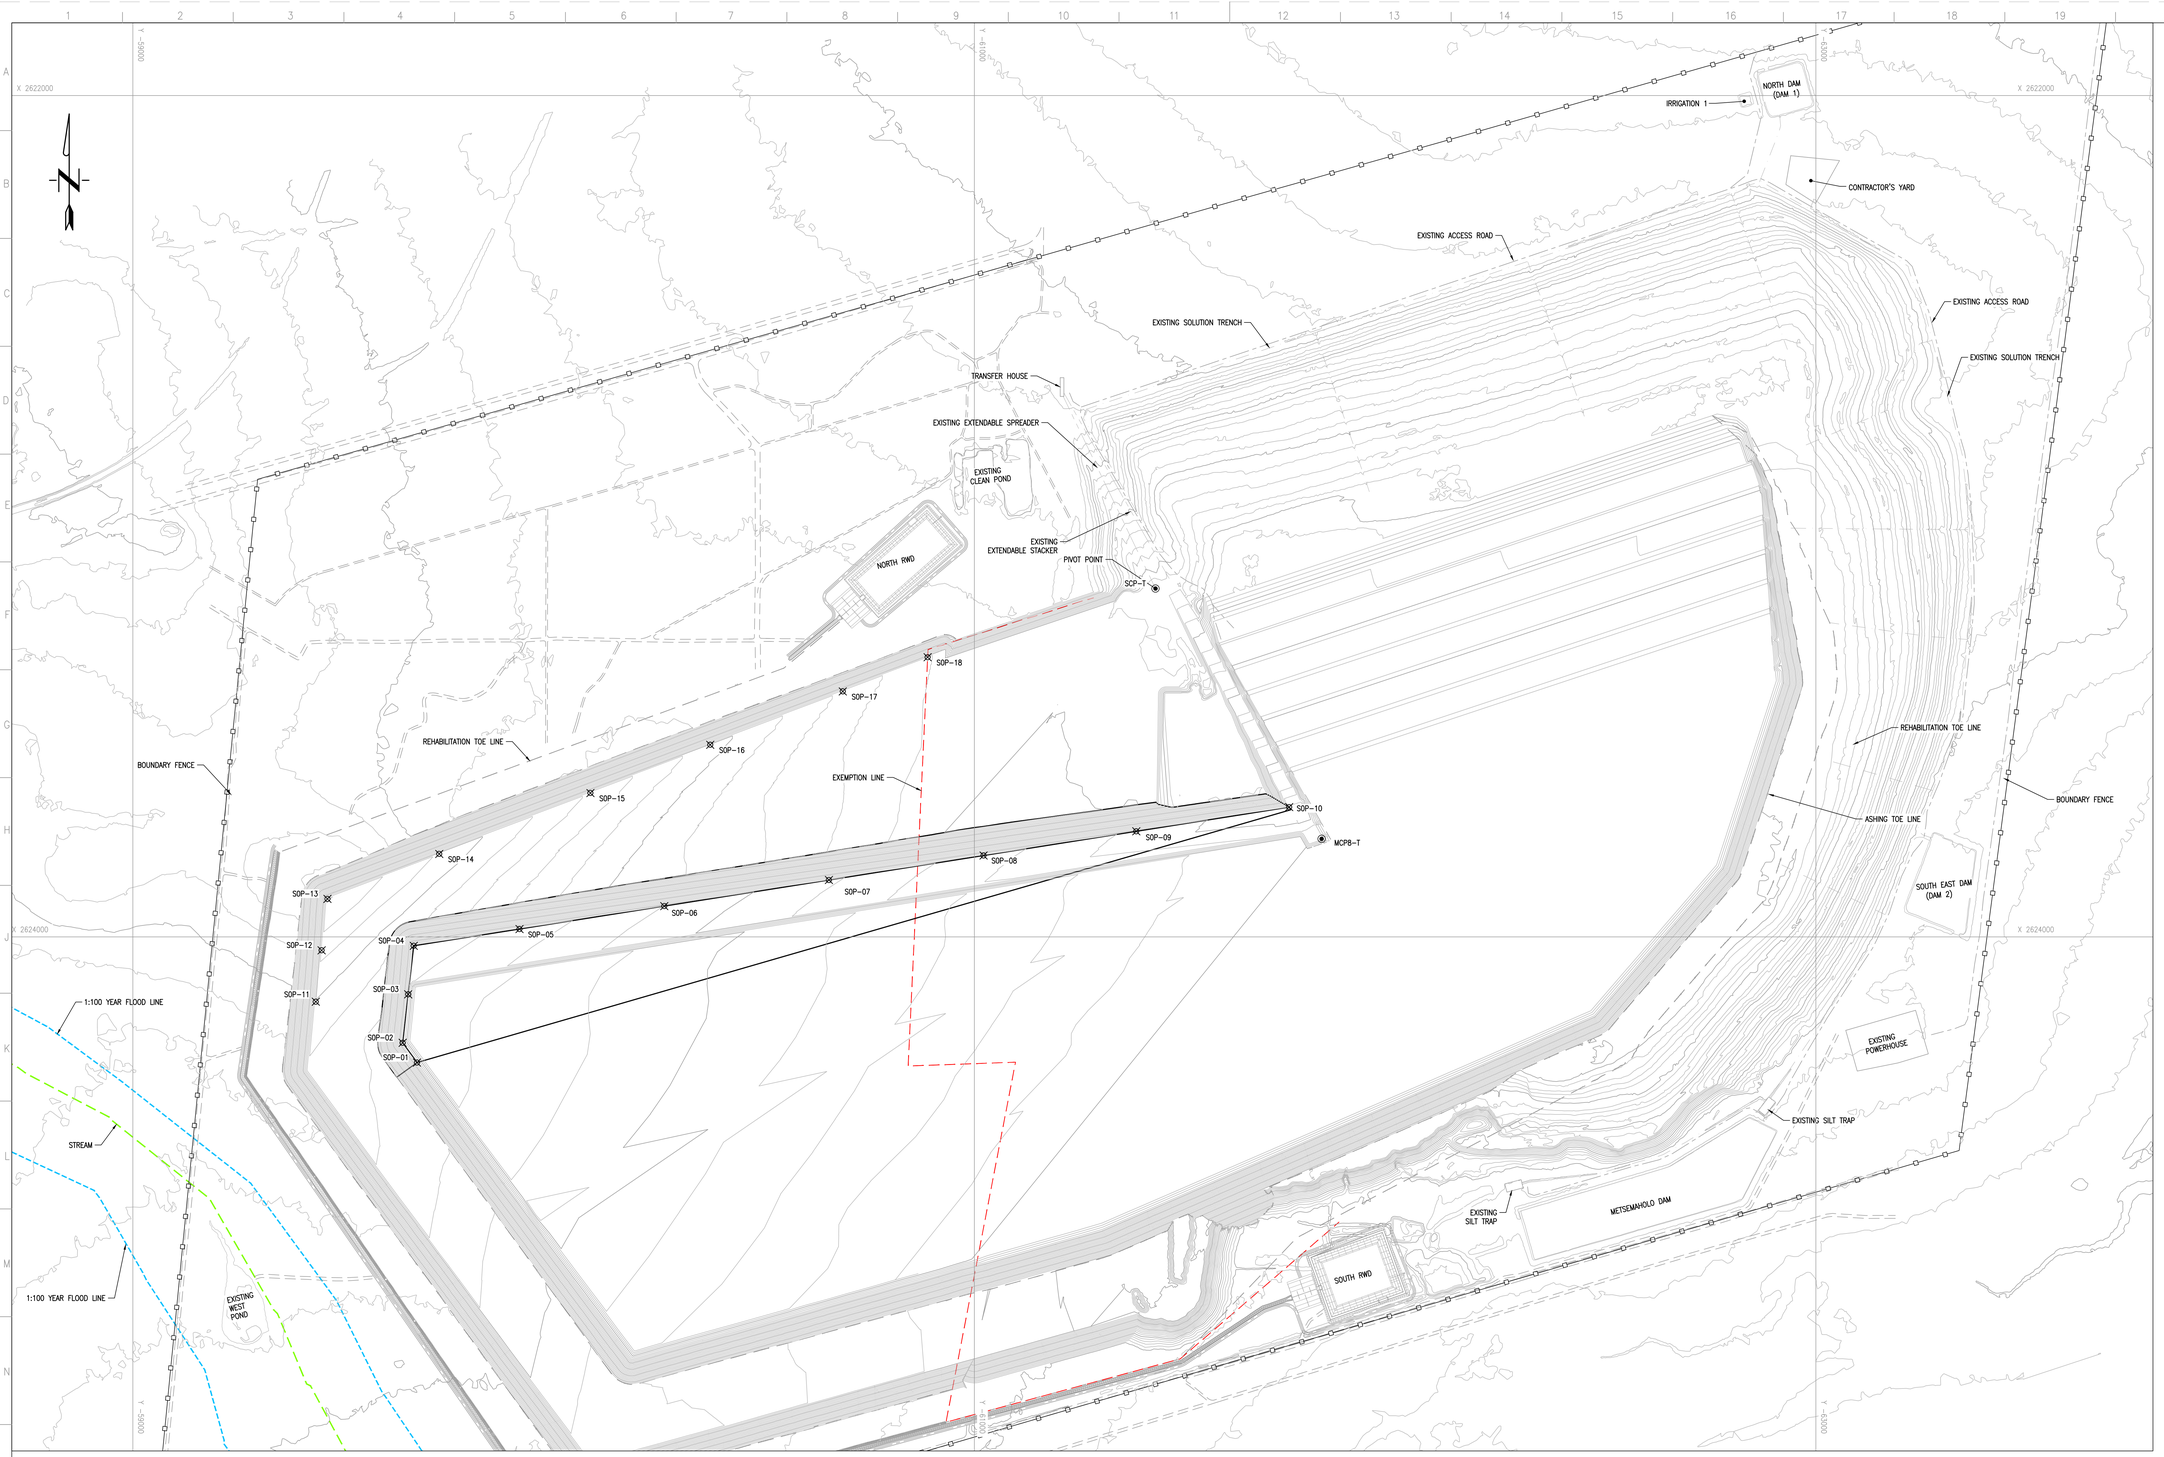

PHASE 8 (32 YEARS LINED AREA) LAYOUT PLAN

SCALE 1:5000

FRONT STACK CREST SETTING OUT DATA (Lo27 WGS84)

POINT	X	Y	Z
MCPB-T	2623766.897	-61825.440	952.50
SOP-01	2624298.725	-59675.342	964.82
SOP-02	2624251.739	-59641.336	965.10
SOP-03	2624136.485	-59654.470	965.75
SOP-04	2624021.231	-59667.603	967.50
SOP-05	2623981.376	-59919.038	965.17
SOP-06	2623926.843	-60263.071	961.98
SOP-07	2623864.824	-60654.331	958.35
SOP-08	2623806.554	-61021.938	954.94
SOP-09	2623749.017	-61384.925	951.57
SOP-10	2623691.424	-61748.265	948.18
SOP-11	2624154.104	-59434.765	929.90
SOP-12	2624031.895	-59448.691	932.80
SOP-13	2623909.686	-59462.617	936.20
SOP-14	2623802.725	-59728.213	931.73
SOP-15	2623658.016	-60087.544	925.68
SOP-16	2623543.306	-60372.382	920.88
SOP-17	2623416.465	-60687.343	915.58
SOP-18	2623335.238	-60889.041	912.19

DISCLAIMER

This drawing, was prepared by Knight Piésold Consulting (Pty) Ltd based on the best information available at the time of preparation. During construction site conditions, or site conditions, or site development, may possibly dictate that amendments of adaptations be made to certain details on the drawing. Strict compliance with the project specifications is also essential. Knight Piésold Consulting (Pty) Ltd will therefore not accept liability for any losses, damages or consequential losses, suffered by any party resulting from the use or implementation of the contents of this drawing, if executed or amended without fulltime supervision by Knight Piésold Consulting (Pty) Ltd.

D.O.	REV	DATE	REVISION	REV BY	CHKD BY	APP BY	AUTH BY	KKS APP	REFERENCE DRAWINGS
	2	09.04.20	ISSUED FOR CONSTRUCTION	MKM	TM	JRW			

AUTHORISED FOR ESKOM BY:
CLASSIFICATION
PBS PATH
CODIFICATION BY:
APPROVED BY: JR WILLIAMSON
CHECKED BY: T MOKOMA
CREATED BY: MK MPHOLO
SCALE AS SHOWN

Knight Piésold CONSULTING — PR. ENG. 704312

Eskom — ESKOM HOLDINGS SOC Ltd REG No 2002/015527/30

MATIMBA POWER STATION
MATIMBA ASH DUMP
PHASE 8 (32 YEARS LINED AREA)
FRONT STACK CREST
SETTING OUT POINTS

301-00825/01-812 — REV 2

0.58/61421 — SHT 13 — REV 2

FOR CONSTRUCTION

DRAWING CLASSIFICATION: CONTROLLED DISCLOSURE

SIZE A0L