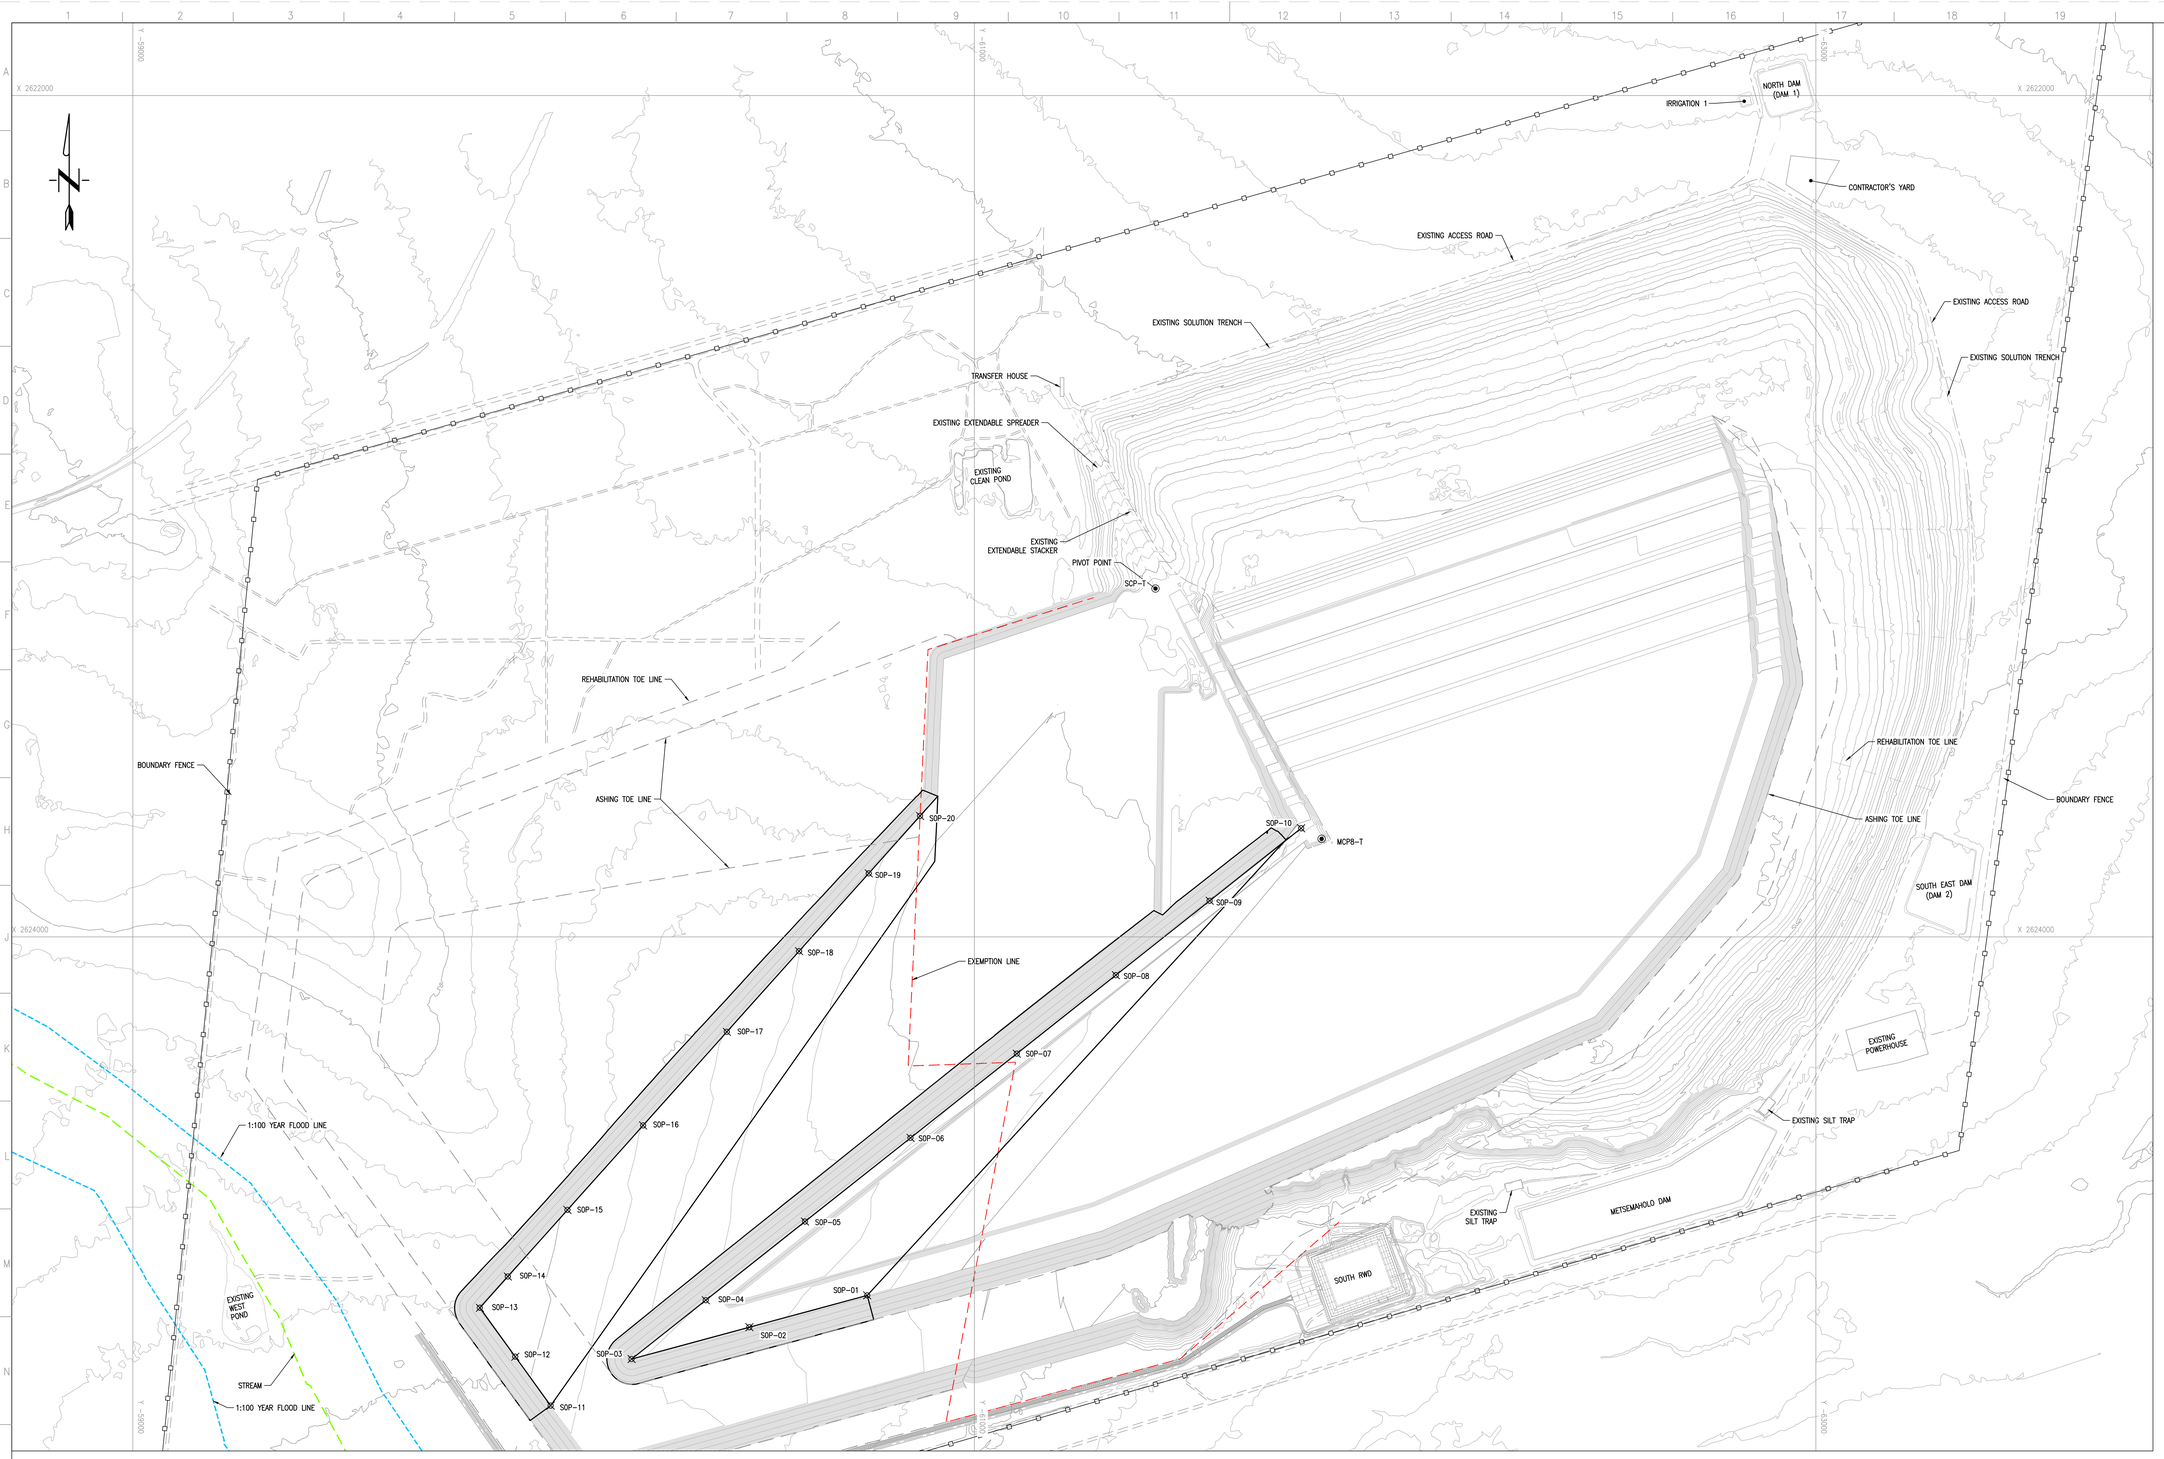

FRONT STACK CREST SETTING OUT DATA (Lo27 WGS84)

POINT	X	Y	Z
MCP8-T	2623766.897	-61825.440	952.50
SOP-01	2624852.135	-60745.319	952.35
SOP-02	2624927.823	-60465.372	954.66
SOP-03	2625003.512	-60185.425	956.50
SOP-04	2624863.721	-60361.720	955.92
SOP-05	2624676.710	-60597.568	955.14
SOP-06	2624477.880	-60848.319	954.31
SOP-07	2624277.563	-61100.947	953.48
SOP-08	2624090.920	-61336.330	952.70
SOP-09	2623914.090	-61559.337	951.97
SOP-10	2623741.686	-61776.763	951.25
SOP-11	2625114.191	-59993.120	919.00
SOP-12	2624997.942	-59908.985	920.75
SOP-13	2624881.692	-59824.850	922.00
SOP-14	2624807.399	-59891.329	921.31
SOP-15	2624649.130	-60032.950	919.84
SOP-16	2624448.226	-60212.722	917.97
SOP-17	2624225.693	-60411.848	915.90
SOP-18	2624033.934	-60583.435	914.12
SOP-19	2623848.835	-60749.065	912.40
SOP-20	2623712.533	-60871.030	911.14
SCP-T	2623172.096	-61430.671	912.50

100 0 100 200 300
METRES 1:5000

PHASE 4 (16 YEARS LINED AREA) LAYOUT PLAN
SCALE 1:5000

FOR CONSTRUCTION

DISCLAIMER

This drawing, was prepared by Knight Piésold Consulting (Pty) Ltd based on the best information available at the time of preparation. During construction site conditions, or site conditions, or site development, may possibly dictate that amendments of adaptations be made to certain details on the drawing. Strict compliance with the project specifications is also essential. Knight Piésold Consulting (Pty) Ltd will therefore not accept liability for any losses, damages or consequential losses, suffered by any party resulting from the use or implementation of the contents of this drawing, if executed or amended without fulltime supervision by Knight Piésold Consulting (Pty) Ltd.

D.O.	REV	DATE	REVISION	REV BY	CHKD BY	APP BY	AUTH BY	KKS APP	REFERENCE DRAWINGS
	2	09.04.20	ISSUED FOR CONSTRUCTION	MKM	TM	JRW			

AUTHORISED FOR ESKOM BY:
CODIFICATION BY:
APPROVED BY: JR WILLIAMSON
CHECKED BY: T MOKOMA
CREATED BY: MK MPHOLO
SCALE AS SHOWN

CLASSIFICATION:
PBS PATH:

Knight Piésold CONSULTING
PR. ENG. 704312

Eskom
ESKOM HOLDINGS SOC Ltd
REG No. 2002/015527/30

MATIMBA POWER STATION
MATIMBA ASH DUMP
PHASE 4 (16 YEARS LINED AREA)
FRONT STACK CREST
SETTING OUT POINTS

301-00825/01-413 REV 2
0.58/61417 SHT 14 REV 2

DRAWING CLASSIFICATION: CONTROLLED DISCLOSURE