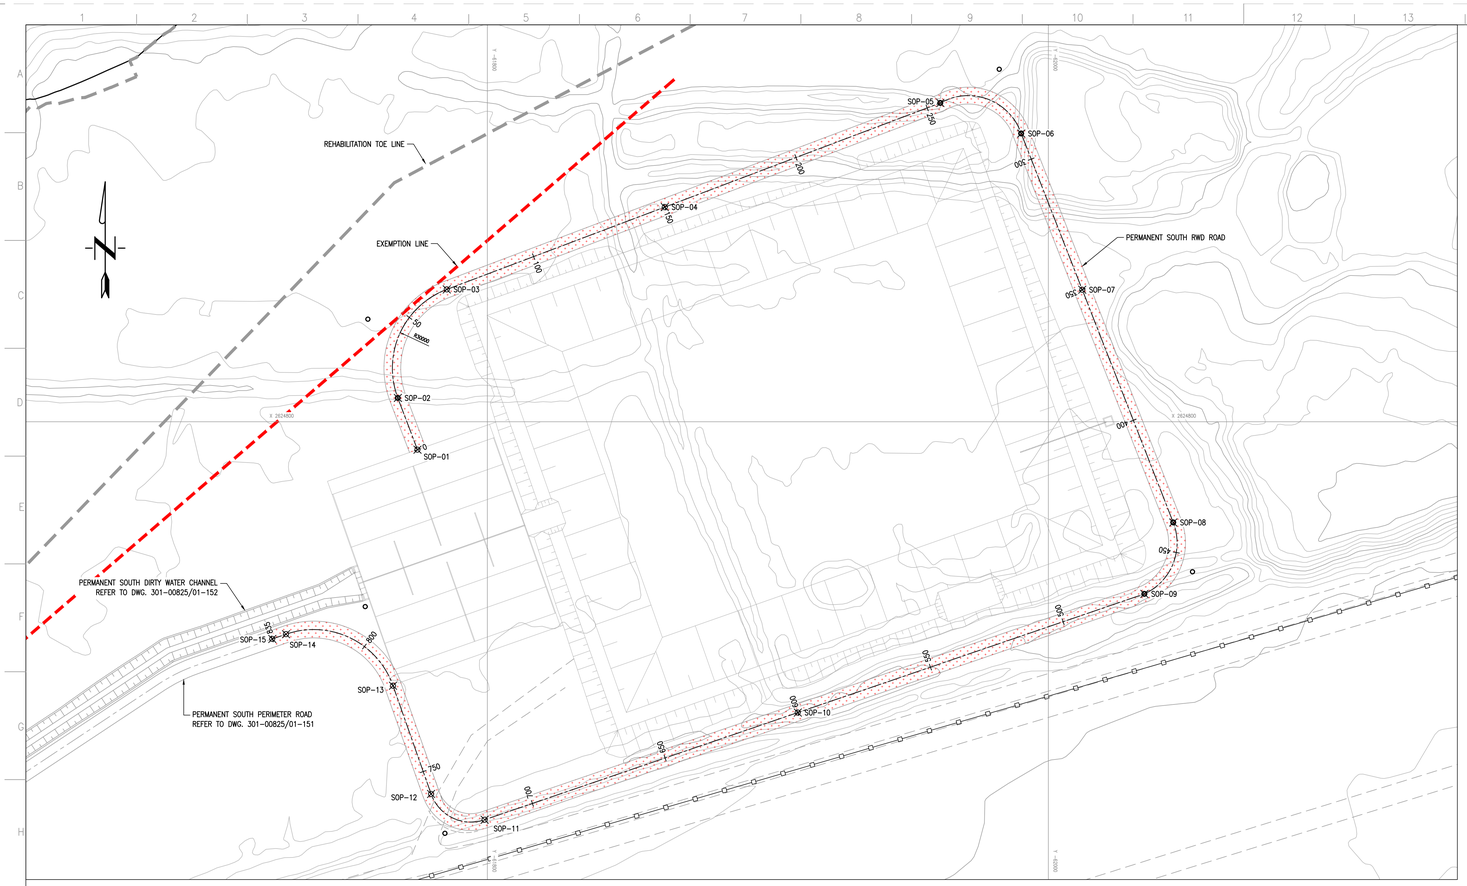

PERMANENT SOUTH RWD LAYOUT PLAN
SCALE 1:750

PERMANENT SOUTH RWD ROAD SETTING OUT DATA (Lo27 WGS84)		
POINT	X	Y
SOP-01	2624809.957	-61775.087
SOP-02	2624791.512	-61768.085
SOP-03	2624752.802	-61785.531
SOP-04	2624723.436	-61863.268
SOP-05	2624686.330	-61961.493
SOP-06	2624697.221	-61990.335
SOP-07	2624752.917	-62012.103
SOP-08	2624835.899	-62044.534
SOP-09	2624861.373	-62034.247
SOP-10	2624903.684	-61910.668
SOP-11	2624941.906	-61799.030
SOP-12	2624932.717	-61779.943
SOP-13	2624894.122	-61766.372
SOP-14	2624875.734	-61728.227
SOP-15	2624877.438	-61723.320

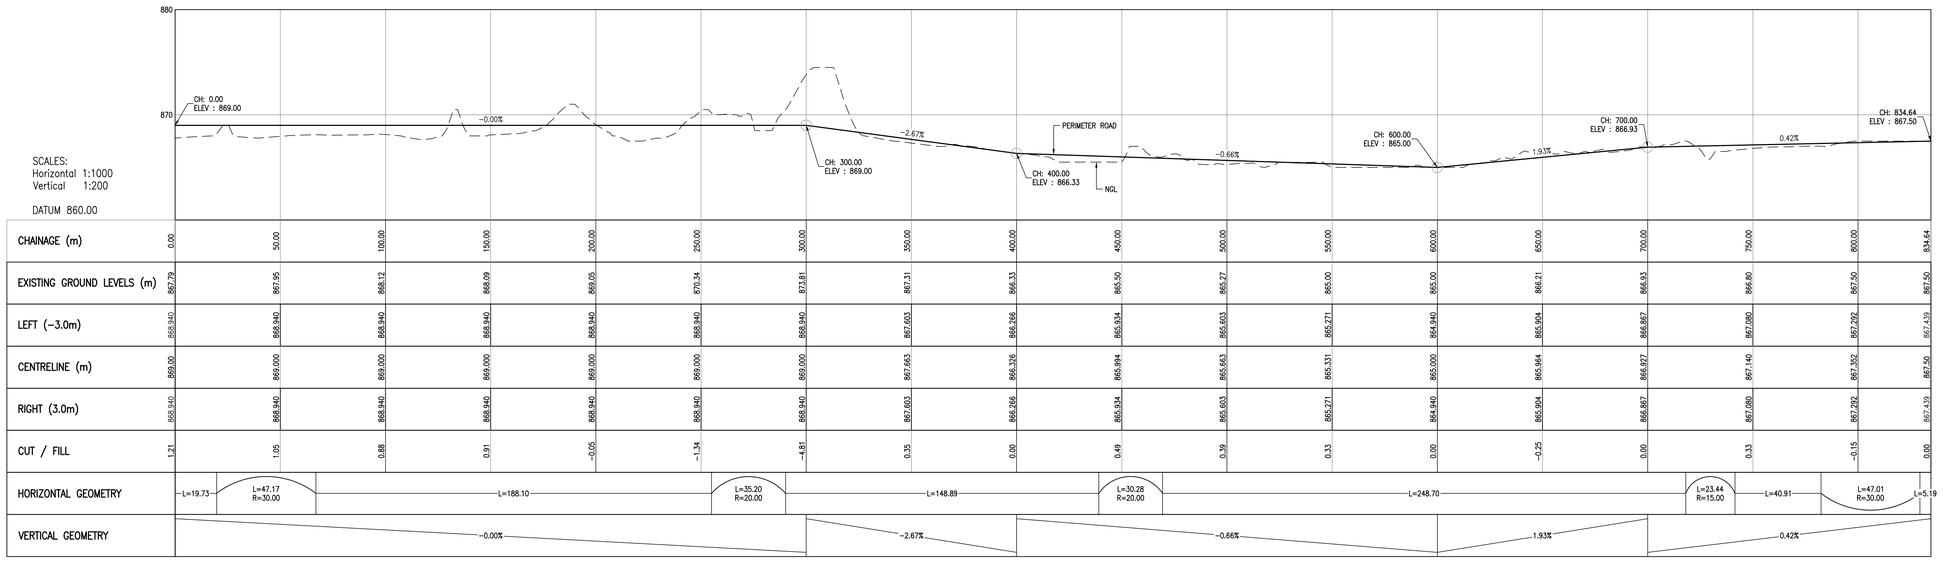

PERMANENT SOUTH RWD LONGITUDINAL SECTION
SCALE 1:1000

METRES 1:750

METRES 1:1000

DISCLAIMER

This drawing, was prepared by Knight Piésold Consulting (Pty) Ltd based on the best information available at the time of preparation. During construction site conditions, or site conditions, or site development, may possibly dictate that amendments of adaptations be made to certain details on the drawing. Strict compliance with the project specifications is also essential. Knight Piésold Consulting (Pty) Ltd will therefore not accept liability for any losses, damages or consequential losses, suffered by any party resulting from the use or implementation of the contents of this drawing, if executed or amended without fulltime supervision by Knight Piésold Consulting (Pty) Ltd.

D.O.	REV	DATE	REVISION	REV BY	CHKD BY	APP BY	AUTH BY	KKS APP	REFERENCE DRAWINGS
	2	09.04.20	ISSUED FOR CONSTRUCTION	MKM	TM	JRW			

AUTHORISED FOR ESKOM BY:
CLASSIFICATION
PBS PATH
CODIFICATION BY:
APPROVED BY: JR WILLIAMSON
CHECKED BY: T MOKOMA
CREATED BY: MK MPHOLO
SCALE AS SHOWN

Knight Piésold CONSULTING
PR. ENG. 704312
Eskom
ESKOM HOLDINGS SOC Ltd
REG No 2002/015527/30

MATIMBA POWER STATION
MATIMBA ASH DUMP
PHASE 1 (4 YEARS LINED AREA)
PERMANENT SOUTH RWD ROAD
LAYOUT PLAN AND SECTIONS

301-00825/01-145 REV 2
0.58/61414 SHT 6 REV 2

FOR CONSTRUCTION

DRAWING CLASSIFICATION: CONTROLLED DISCLOSURE