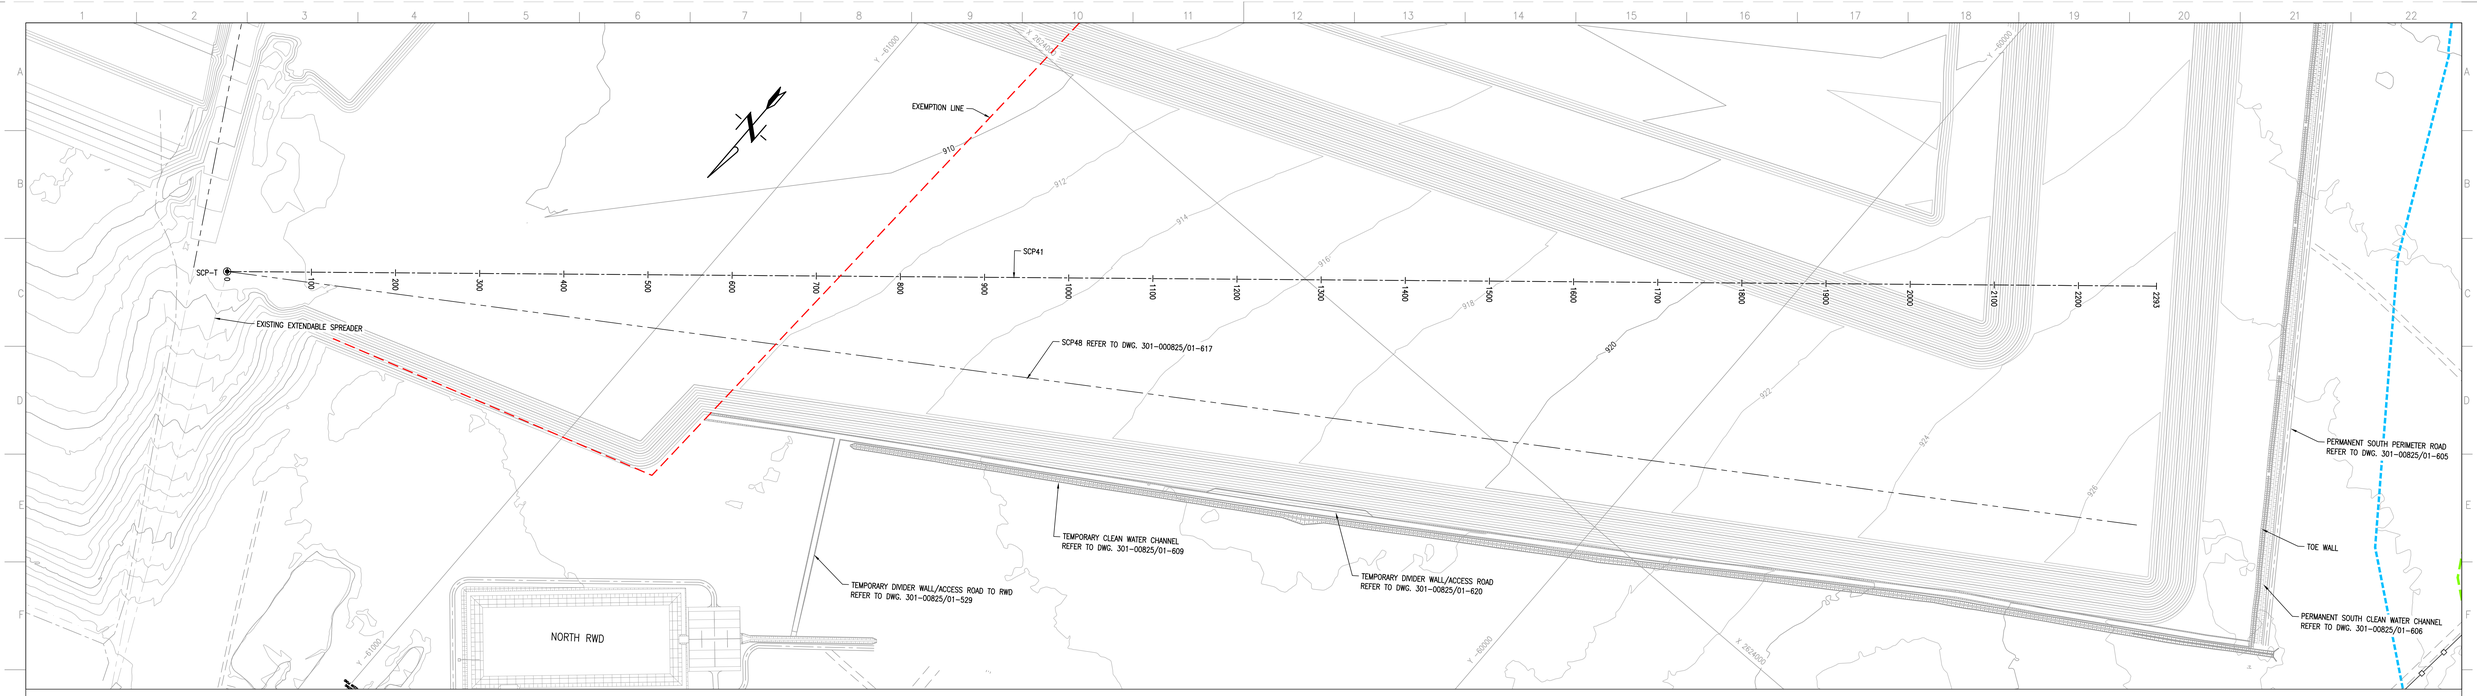

SCP41 LAYOUT PLAN
SCALE 1:2500

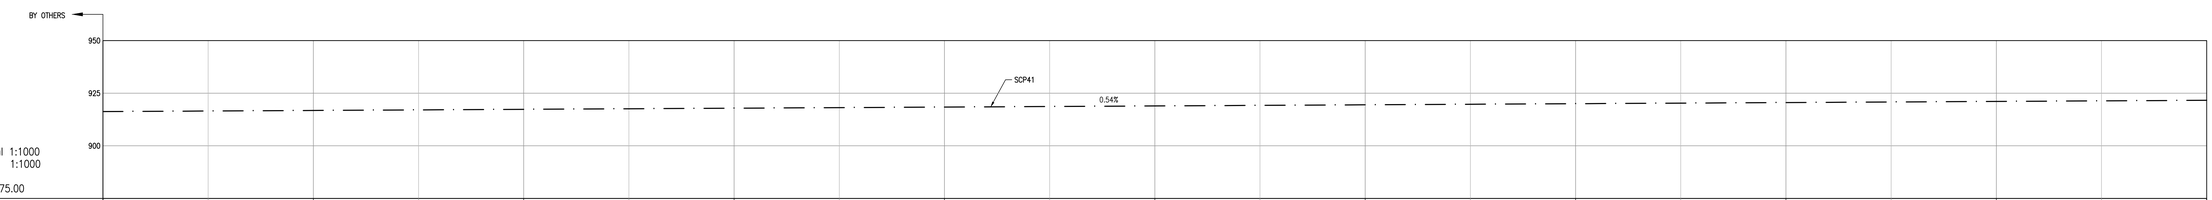

SCALES:
Horizontal 1:1000
Vertical 1:1000

DATUM 875.00

CHAINAGE (m)	DESIGN LEVELS (m)
700.00	916.25
750.00	916.52
800.00	916.79
850.00	917.06
900.00	917.32
950.00	917.59
1000.00	917.86
1050.00	918.13
1100.00	918.40
1150.00	918.66
1200.00	918.93
1250.00	919.20
1300.00	919.47
1350.00	919.74
1400.00	920.00
1450.00	920.27
1500.00	920.54
1550.00	920.81
1600.00	921.08
1650.00	921.34
1700.00	921.61

SCP41 LONGITUDINAL SECTION CH. 700 TO CH. 1700
SCALE 1:1000

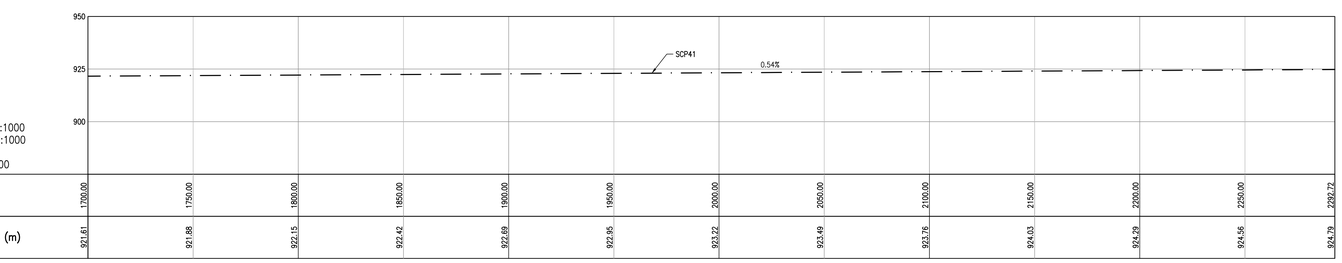

SCALES:
Horizontal 1:1000
Vertical 1:1000

DATUM 875.00

CHAINAGE (m)	DESIGN LEVELS (m)
1700.00	921.61
1750.00	921.88
1800.00	922.15
1850.00	922.42
1900.00	922.69
1950.00	922.95
2000.00	923.22
2050.00	923.49
2100.00	923.76
2150.00	924.03
2200.00	924.29
2250.00	924.56
2292.72	924.79

SCP41 LONGITUDINAL SECTION CH. 1700 TO CH. 2292.72
SCALE 1:1000

25 0 25 50 75
METRES 1:1000

50 0 50 100 150
METRES 1:2500

NOTES

1. ALL DIMENSIONS IN MILLIMETERS UNLESS STIPULATED OTHERWISE.
2. FOR SETTING OUT POINTS REFER TO DWG. 301-00825/01-614.
3. TEMPORARY DRAINAGE CANALS TO BE CONSTRUCTED IN AREAS WHERE PONDING IS NOTED ON SITE DURING ASHING.

DISCLAIMER

This drawing, was prepared by Knight Piésold Consulting (Pty) Ltd based on the best information available at the time of preparation. During construction site conditions, or site conditions, or site development, may possibly dictate that amendments of adaptations be made to certain details on the drawing. Strict compliance with the project specifications is also essential. Knight Piésold Consulting (Pty) Ltd will therefore not accept liability for any losses, damages or consequential losses, suffered by any party resulting from the use or implementation of the contents of this drawing, if executed or amended without fulltime supervision by Knight Piésold Consulting (Pty) Ltd.

D.O.	REV	DATE	REVISION	REV BY	CHKD BY	APP BY	AUTH BY	KKS APP	REFERENCE DRAWINGS
	3	25.05.20	LONGITUDINAL SECTION AMENDED	MKM	TM	JRW			
	2	09.04.20	ISSUED FOR CONSTRUCTION	MKM	TM	JRW			

AUTHORISED FOR ESKOM BY:
CLASSIFICATION
PBS PATH
CODIFICATION BY:
APPROVED BY: JR WILLIAMSON
CHECKED BY: T MOKOMA
CREATED BY: MK MPHOLO
SCALE AS SHOWN

Knight Piésold CONSULTING
PR. ENG. 704312

Eskom
ESKOM HOLDINGS SOC Ltd
REG No 2002/015527/30

MATIMBA POWER STATION
MATIMBA ASH DUMP
PHASE 6 (24 YEARS LINED AREA)
SCP41 POSITION
LAYOUT PLAN AND
LONGITUDINAL SECTIONS

301-00825/01-616 REV 3

0.58/61419 SHT 17 REV 3

FOR CONSTRUCTION

DRAWING CLASSIFICATION: CONTROLLED DISCLOSURE

SIZE A0L