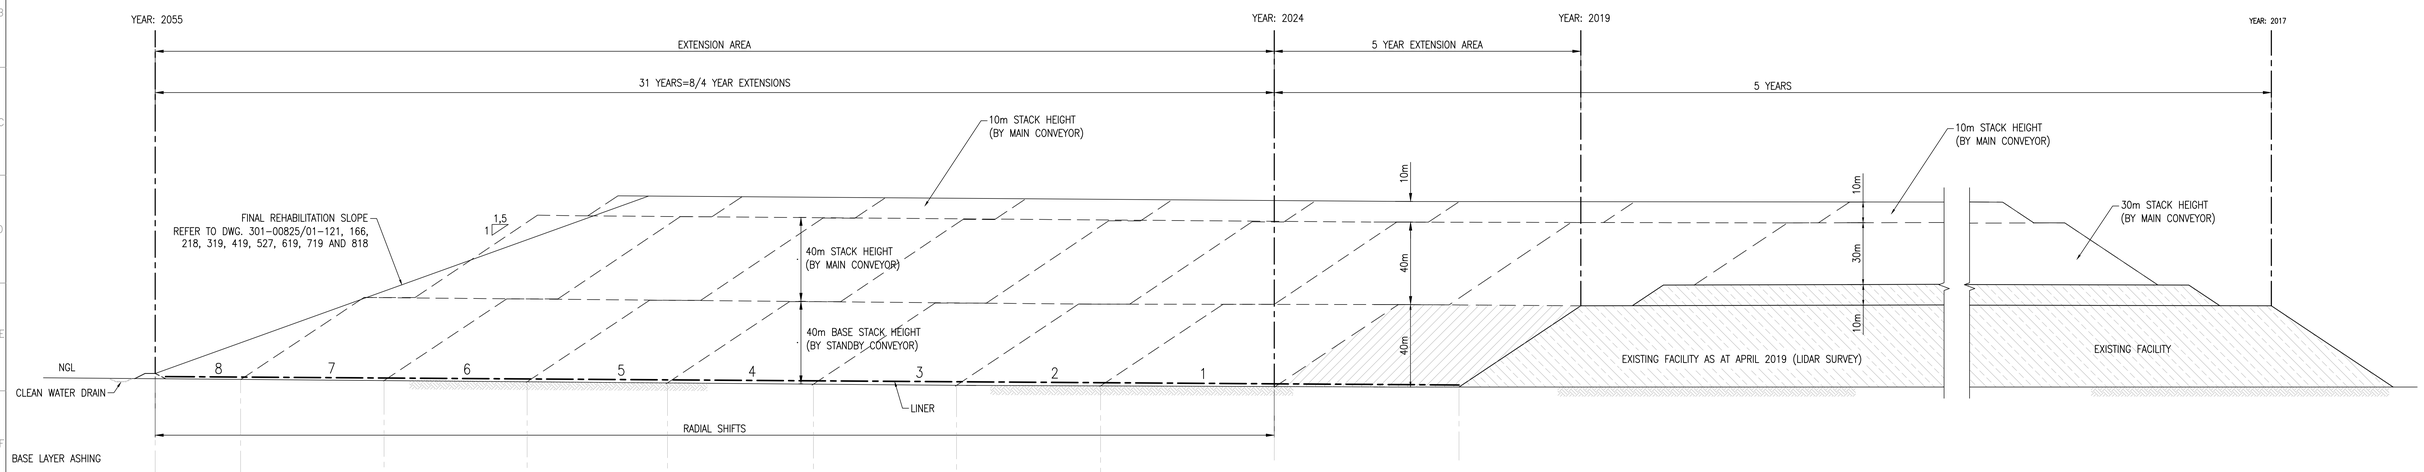

A — CONSTRUCTION GROWTH PLAN SECTION
NTS

STACKING STAGE (BASE LAYER)										ASHING TO EXEMPTION LINE 2019 TO 2024 5 YEAR EXEMPTION AREA
LINING PHASE	8	7	6	5	4	3	2	1		
YEAR	31	28	24	20	16	12	8	4	0	
BASE LAYER ASHING PERIOD (DEPOSITION)	FEB 2054	FEB 2051	JAN 2048	NOV 2043	NOV 2039	DEC 2035	FEB 2032	AUG 2028	APR 2024	APR 2019
LINER COMPLETION DATE	FEB 2051	JAN 2048	NOV 2043	NOV 2039	DEC 2035	FEB 2032	AUG 2028	APR 2024		
SECOND LAYER ASHING PERIOD (DEPOSITION)										
	JUN 2055	APR 2051	FEB 2048	JAN 2044	FEB 2040	JAN 2036	FEB 2032	DEC 2027	APR 2024	

B — SCOPE DEFINITION AND TIME SCALE
NTS

NOTES

1. PHASE 1 : 30% TO BASE STACK AND 70% TO SECOND LAYER.
2. PHASE 2–8 : 40% TO BASE STACK AND 70% TO SECOND LAYER.

DISCLAIMER

This drawing, was prepared by Knight Piésold Consulting (Pty) Ltd based on the best information available at the time of preparation. During construction site conditions, or site conditions, or site development, may possibly dictate that amendments of adaptations be made to certain details on the drawing. Strict compliance with the project specifications is also essential. Knight Piésold Consulting (Pty) Ltd will therefore not accept liability for any losses, damages or consequential losses, suffered by any party resulting from the use or implementation of the contents of this drawing, if executed or amended without fulltime supervision by Knight Piésold Consulting (Pty) Ltd.

D.O.	REV	DATE	REVISION	REV BY	CHKD BY	APP BY	AUTH BY	KKS APP	REFERENCE DRAWINGS
	3	25.05.20	ISSUED FOR CONSTRUCTION	MKM	TM	JRW			
	2	09.04.20	ISSUED FOR CONSTRUCTION	MKM	TM	JRW			

AUTHORISED FOR ESKOM BY:
CODIFICATION BY:
APPROVED BY: JR WILLIAMSON
CHECKED BY: T MOKOMA
CREATED BY: MK MPHOLO
SCALE | NTS

CLASSIFICATION
PBS PATH

Knight Piésold CONSULTING
PR. ENG. 704312

Eskom
ESKOM HOLDINGS SOC Ltd
REG No 2002/015527/30

MATIMBA POWER STATION
MATIMBA ASH DUMP
REHABILITATED ASH DUMP EXTENSION SECTIONS

301–00825/01–107 | REV 3
0.58/61412 | SHT 8 | REV 3

FOR CONSTRUCTION

DRAWING CLASSIFICATION: CONTROLLED DISCLOSURE