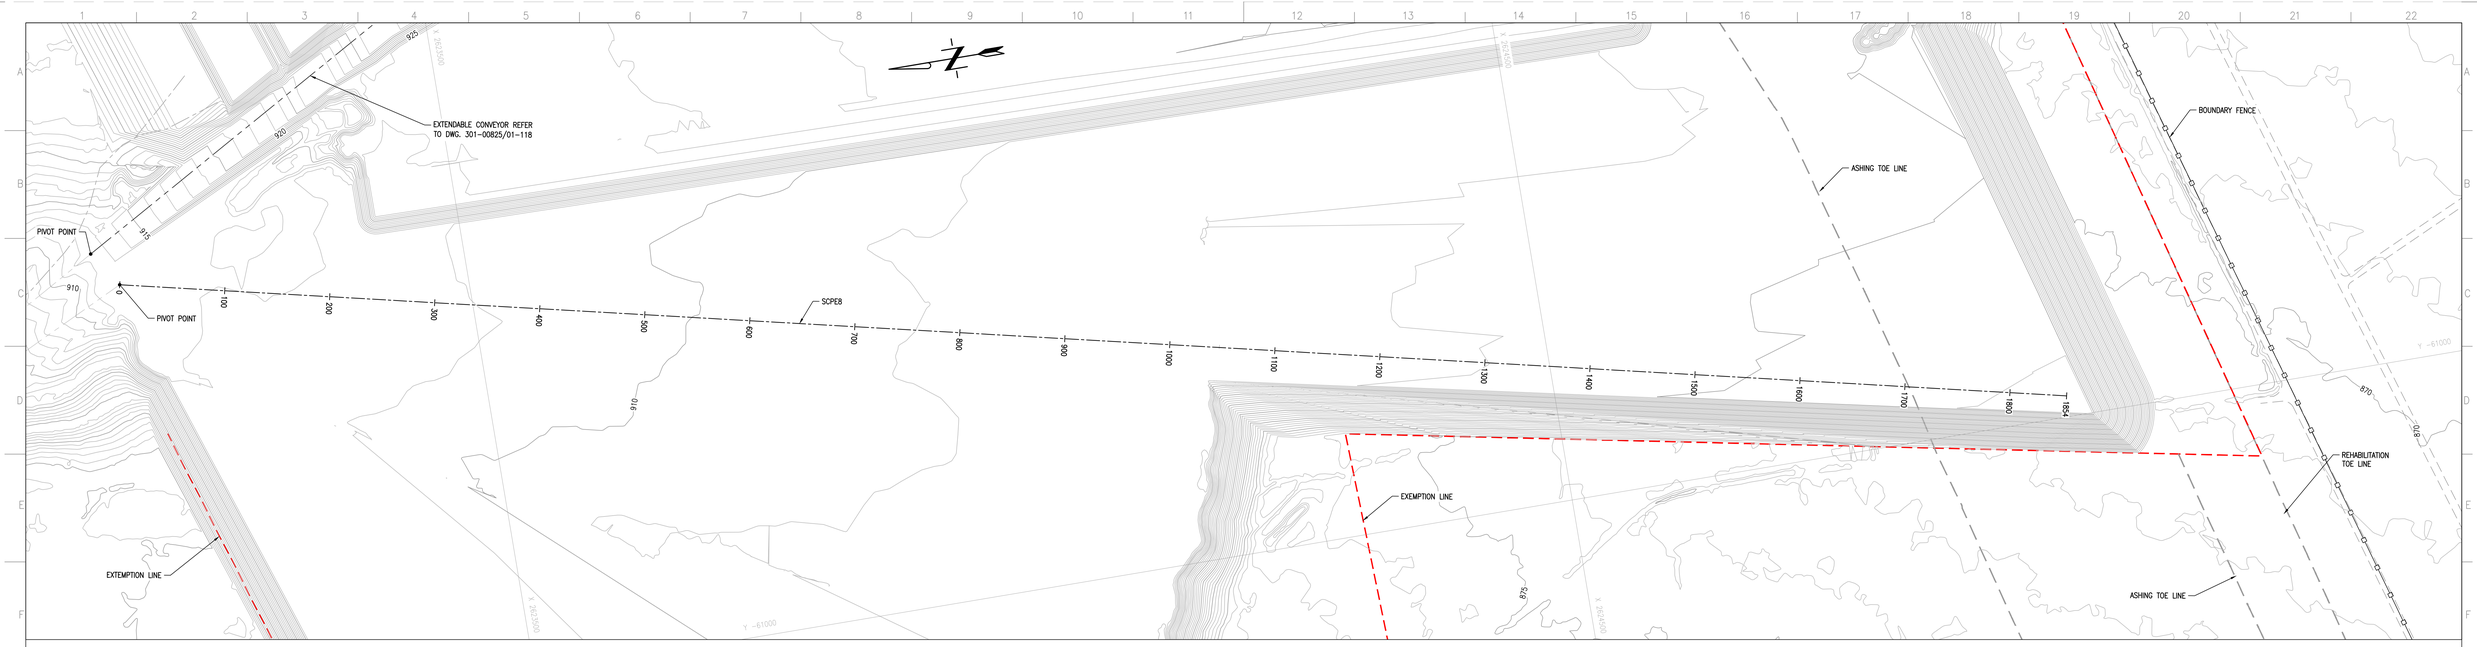

SCPE8 POSITION LAYOUT PLAN
SCALE 1:2000

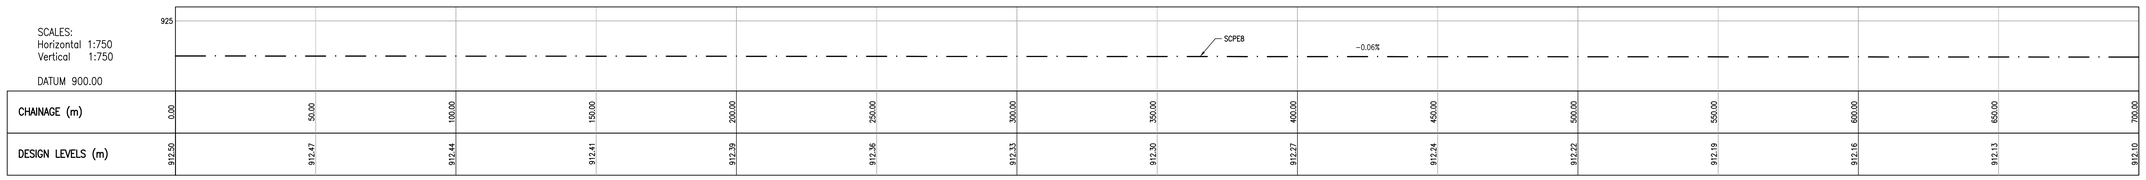

CHAINAGE (m)	DESIGN LEVELS (m)
0.00	912.50
50.00	912.47
100.00	912.44
150.00	912.41
200.00	912.39
250.00	912.36
300.00	912.33
350.00	912.30
400.00	912.27
450.00	912.24
500.00	912.22
550.00	912.19
600.00	912.16
650.00	912.13
700.00	912.10

SCPE8 LONGITUDINAL SECTION CH. 0 TO CH. 1000
SCALE 1:750

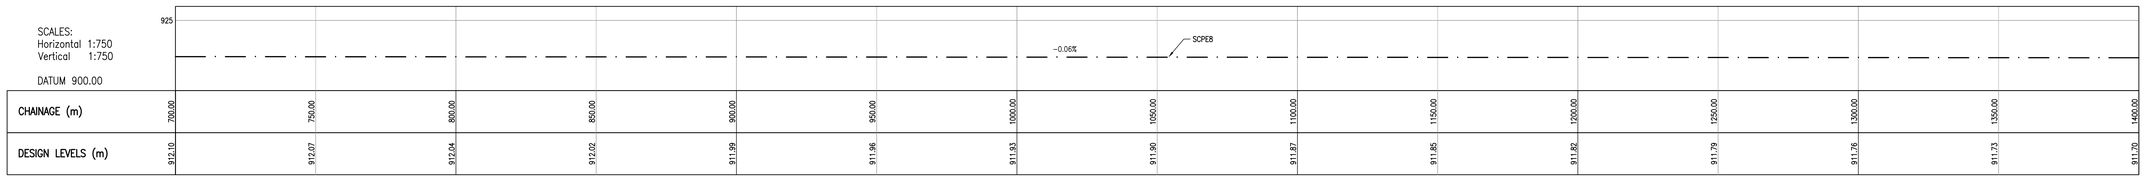

CHAINAGE (m)	DESIGN LEVELS (m)
700.00	912.10
750.00	912.07
800.00	912.04
850.00	912.02
900.00	911.99
950.00	911.96
1000.00	911.93
1050.00	911.90
1100.00	911.87
1150.00	911.85
1200.00	911.82
1250.00	911.79
1300.00	911.76
1350.00	911.73
1400.00	911.70

SCPE8 LONGITUDINAL SECTION CH. 1000 TO CH. 1400
SCALE 1:750

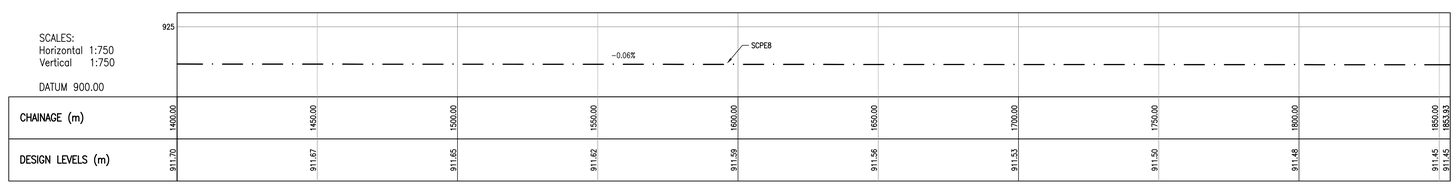

CHAINAGE (m)	DESIGN LEVELS (m)
1400.00	911.70
1450.00	911.67
1500.00	911.65
1550.00	911.62
1600.00	911.59
1650.00	911.56
1700.00	911.53
1750.00	911.50
1800.00	911.48
1850.00	911.45
1853.93	911.45

SCPE8 LONGITUDINAL SECTION CH. 1400 TO CH. 1853.93
SCALE 1:750

NOTES

1. ALL DIMENSIONS IN MILLIMETERS UNLESS STIPULATED OTHERWISE.
2. FOR SETTING OUT POINTS REFER TO DWG. 301-00825/01-117.

10 0 10 30 50
METRES 1:750

50 0 50 100 150
METRES 1:2000

DISCLAIMER

This drawing, was prepared by Knight Piésold Consulting (Pty) Ltd based on the best information available at the time of preparation. During construction site conditions, or site conditions, or site development, may possibly dictate that amendments of adaptations be made to certain details on the drawing. Strict compliance with the project specifications is also essential. Knight Piésold Consulting (Pty) Ltd will therefore not accept liability for any losses, damages or consequential losses, suffered by any party resulting from the use or implementation of the contents of this drawing, if executed or amended without fulltime supervision by Knight Piésold Consulting (Pty) Ltd.

D.O.	REV	DATE	REVISION	REV BY	CHKD BY	APP BY	AUTH BY	KKS APP	REFERENCE DRAWINGS
	2	09.04.20	ISSUED FOR CONSTRUCTION	MKM	TM	JRW			

AUTHORISED FOR ESKOM BY:
CLASSIFICATION
PBS PATH
CODIFICATION BY:
APPROVED BY: JR WILLIAMSON
CHECKED BY: T MOKOMA
CREATED BY: MK MPHOLO
SCALE AS SHOWN

Knight Piésold CONSULTING
PR. ENG. 704312
Eskom
ESKOM HOLDINGS SOC Ltd
REG No 2002/015527/30

MATIMBA POWER STATION
MATIMBA ASH DUMP
PHASE 0 (ENABLING WORKS)
SCPE8 POSITION
LAYOUT PLAN AND
LONGITUDINAL SECTIONS

301-00825/01-119 REV 2
0.58/61413 SHT 10 REV 2

FOR CONSTRUCTION

DRAWING CLASSIFICATION: CONTROLLED DISCLOSURE