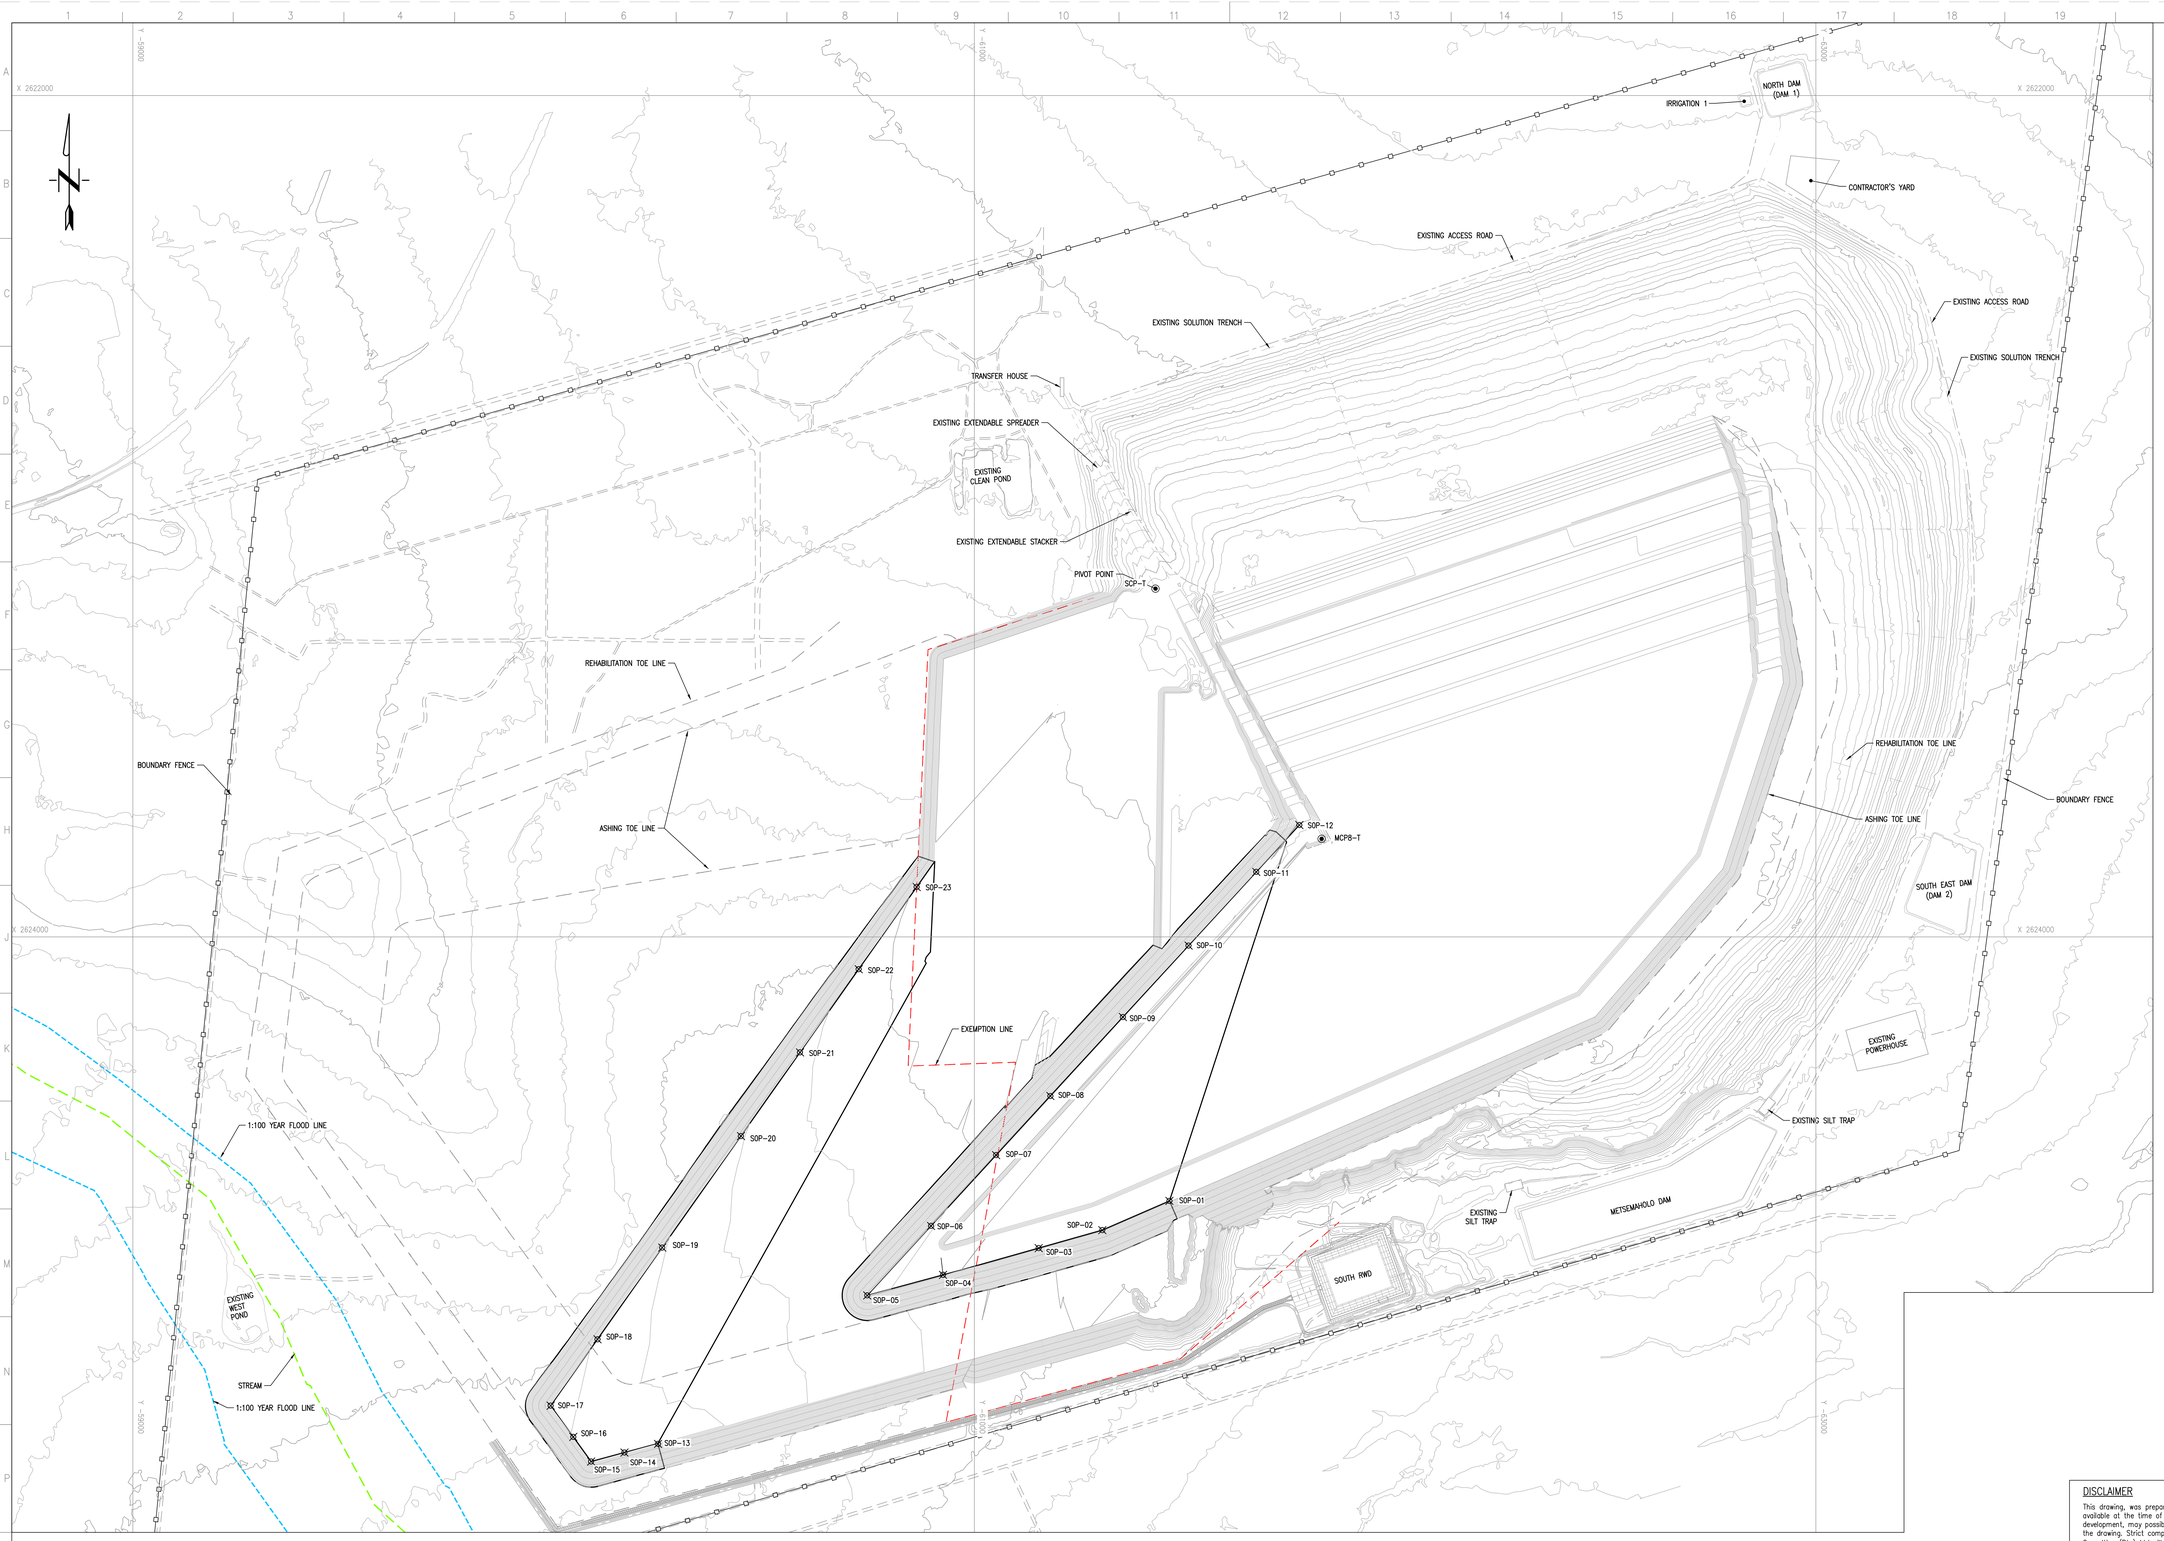

PHASE 3 (12 YEARS LINED AREA) LAYOUT PLAN

SCALE 1:5000

FRONT STACK CREST SETTING OUT DATA (Lo27 WGS84)

POINT	X	Y	Z
MCP8-T	2623766.897	-61825.440	952.50
SOP-01	2624627.535	-61463.718	951.57
SOP-02	2624696.940	-61304.159	951.44
SOP-03	2624739.684	-61152.916	951.41
SOP-04	2624803.381	-60925.644	951.17
SOP-05	2624852.135	-60745.319	952.40
SOP-06	2624686.949	-60897.067	952.08
SOP-07	2624518.616	-61051.705	951.76
SOP-08	2624378.169	-61180.726	951.49
SOP-09	2624190.497	-61353.130	951.13
SOP-10	2624020.627	-61509.181	950.80
SOP-11	2623845.472	-61670.086	950.47
SOP-12	2623734.057	-61772.437	950.39
SOP-13	2625205.153	-60248.241	916.00
SOP-14	2625225.646	-60168.431	917.00
SOP-15	2625247.048	-60089.273	917.20
SOP-16	2625188.460	-60046.871	917.93
SOP-17	2625114.191	-59993.120	919.00
SOP-18	2624956.536	-60104.365	917.82
SOP-19	2624738.447	-60258.254	916.20
SOP-20	2624473.398	-60445.279	914.22
SOP-21	2624274.502	-60585.625	912.74
SOP-22	2624076.748	-60725.165	911.27
SOP-23	2623881.459	-60862.966	909.81
SCP-T	2623172.096	-61430.671	912.50

DISCLAIMER

This drawing, was prepared by Knight Piésold Consulting (Pty) Ltd based on the best information available at the time of preparation. During construction site conditions, or site conditions, or site development, may possibly dictate that amendments of adaptations be made to certain details on the drawing. Strict compliance with the project specifications is also essential. Knight Piésold Consulting (Pty) Ltd will therefore not accept liability for any losses, damages or consequential losses, suffered by any party resulting from the use or implementation of the contents of this drawing, if executed or amended without fulltime supervision by Knight Piésold Consulting (Pty) Ltd.

D.O.	REV	DATE	REVISION	REV BY	CHKD BY	APP BY	AUTH BY	KKS APP	REFERENCE DRAWINGS
	2	09.04.20	ISSUED FOR CONSTRUCTION	MKM	TM	JRW			

AUTHORISED FOR ESKOM BY:

CODIFICATION BY:

APPROVED BY: JR WILLIAMSON

CHECKED BY: T MOKOMA

CREATED BY: MK MPHOLO

SCALE AS SHOWN

CLASSIFICATION

PBS PATH

Knight Piésold CONSULTING

PR. ENG. 704312

Eskom

ESKOM HOLDINGS SOC Ltd
REG No. 2002/015527/30

MATIMBA POWER STATION

MATIMBA ASH DUMP

PHASE 3 (12 YEARS LINED AREA)
FRONT STACK CREST
SETTING OUT POINTS

301-00825/01-313 REV 2

0.58/61416 SHT 14 REV 2

FOR CONSTRUCTION

DRAWING CLASSIFICATION: CONTROLLED DISCLOSURE