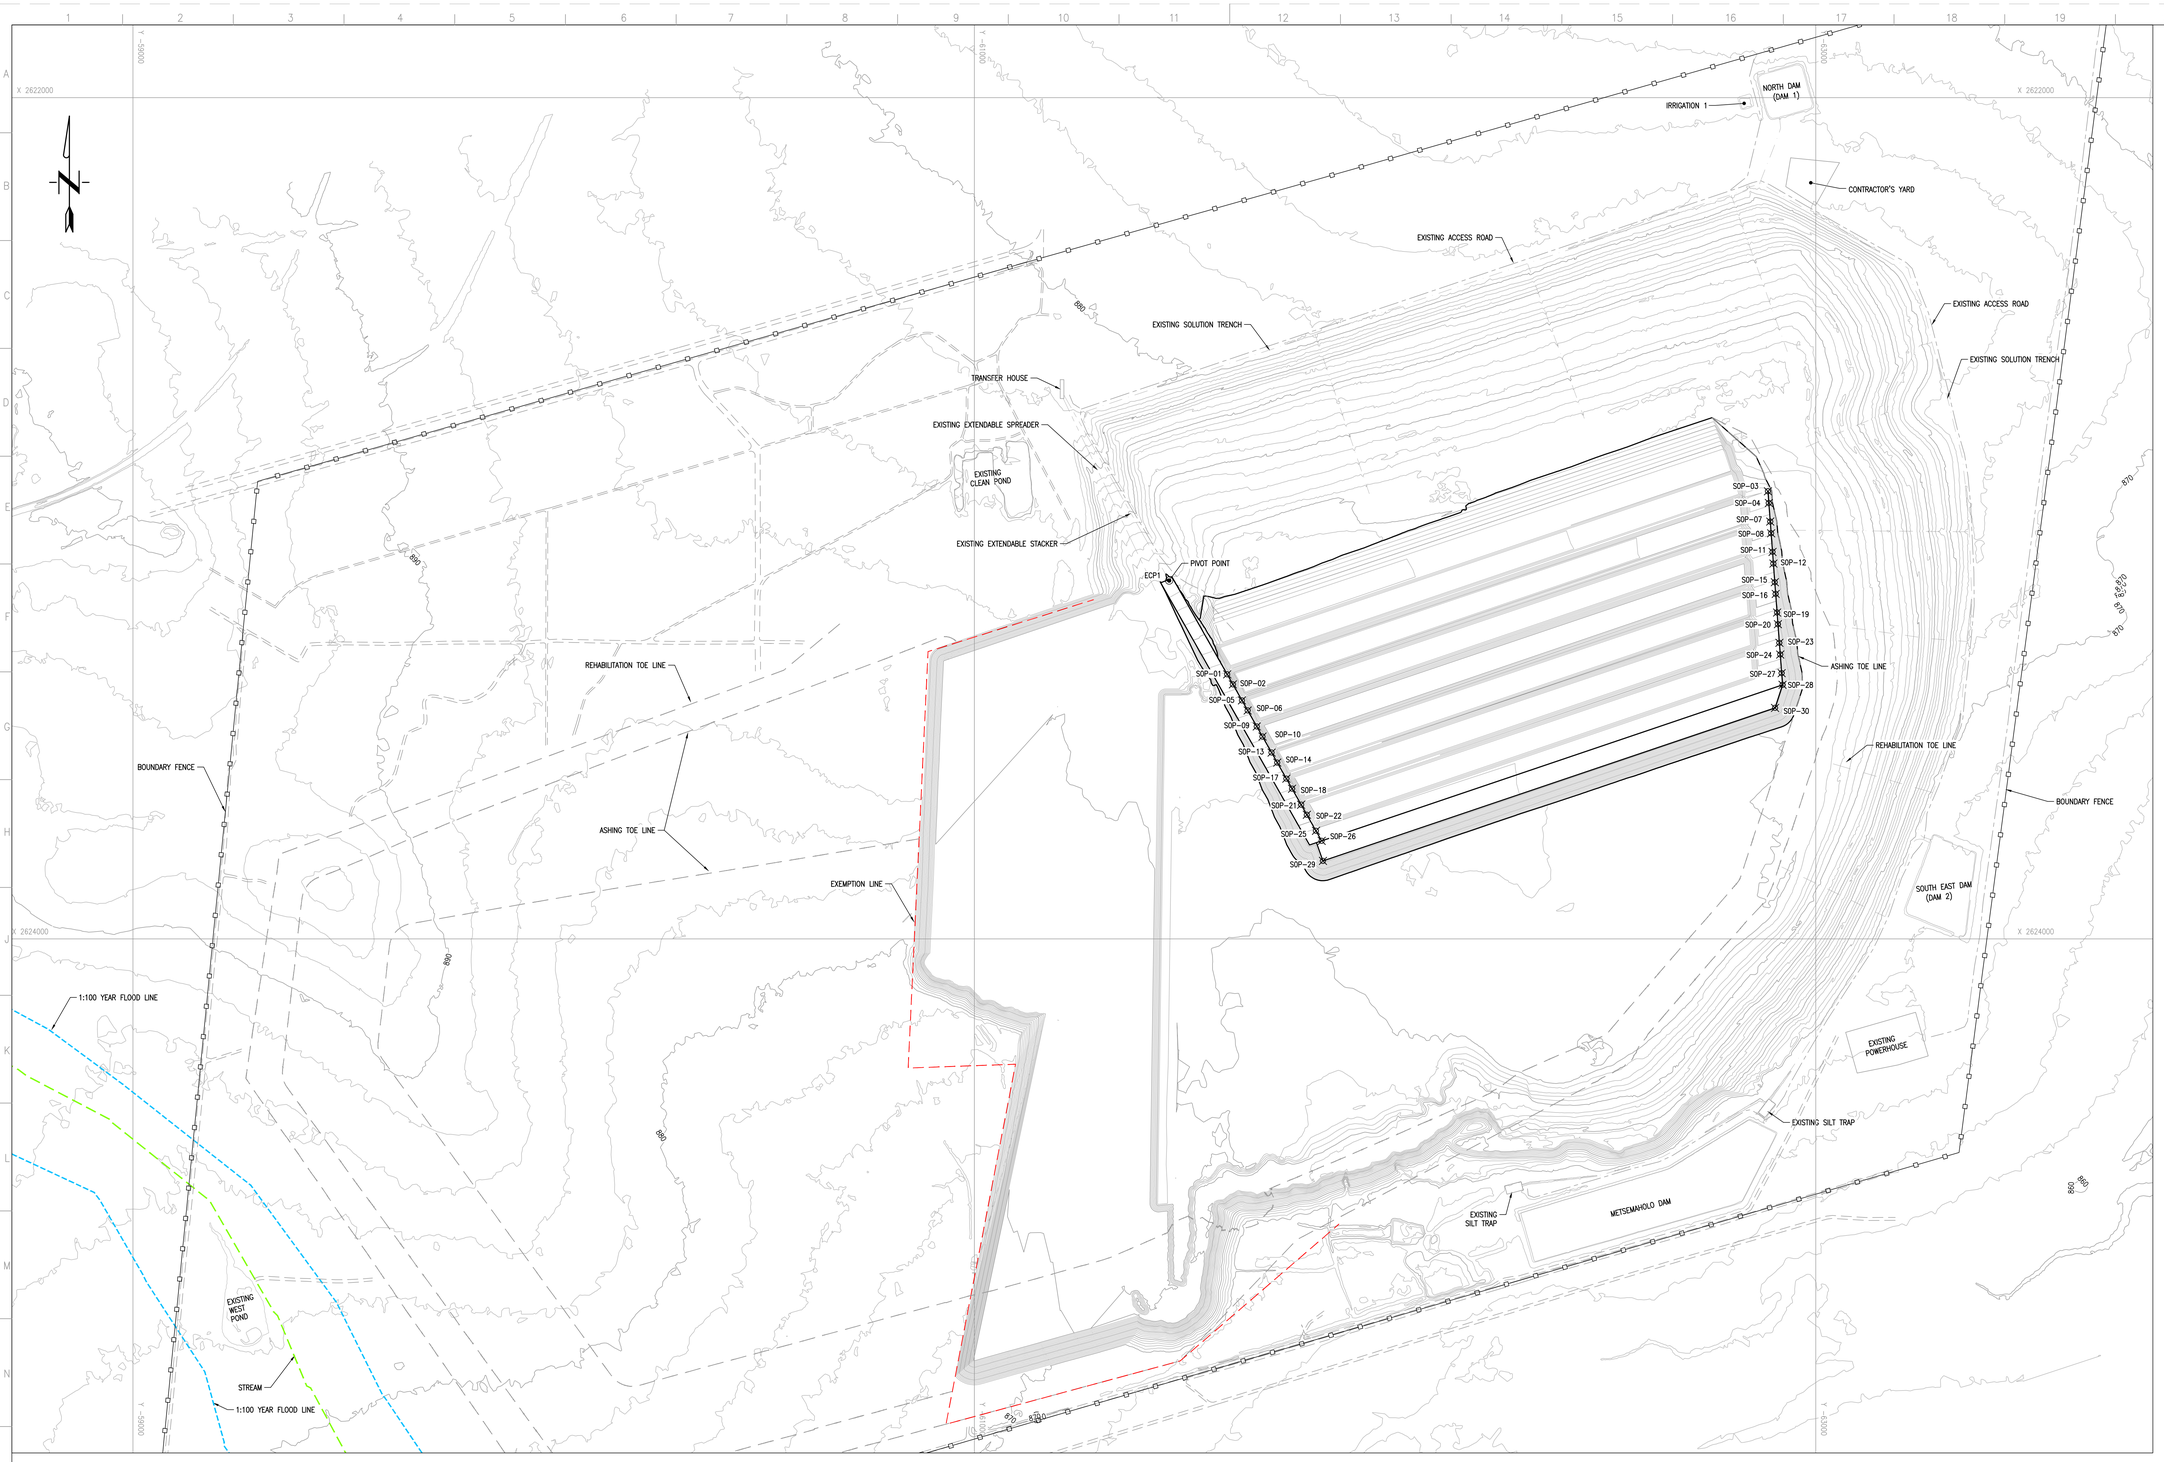
NORTH DAM (DAM 1)
IRRIGATION 1
CONTRACTOR'S YARD
EXISTING ACCESS ROAD
EXISTING ACCESS ROAD
EXISTING SOLUTION TRENCH
EXISTING SOLUTION TRENCH
TRANSFER HOUSE
EXISTING EXTENDABLE SPREADER
EXISTING CLEAN POND
EXISTING EXTENDABLE STACKER
PIVOT POINT
ECP1
SOP-01
SOP-02
SOP-03
SOP-04
SOP-05
SOP-06
SOP-07
SOP-08
SOP-09
SOP-10
SOP-11
SOP-12
SOP-13
SOP-14
SOP-15
SOP-16
SOP-17
SOP-18
SOP-19
SOP-20
SOP-21
SOP-22
SOP-23
SOP-24
SOP-25
SOP-26
SOP-27
SOP-28
SOP-29
SOP-30
ASHING TOE LINE
REHABILITATION TOE LINE
REHABILITATION TOE LINE
BOUNDARY FENCE
BOUNDARY FENCE
ASHING TOE LINE
EXEMPTION LINE
SOUTH EAST DAM (DAM 2)
EXISTING POWERHOUSE
EXISTING SILT TRAP
EXISTING SILT TRAP
METSEMAHOLO DAM
1:100 YEAR FLOOD LINE
1:100 YEAR FLOOD LINE
EXISTING WEST POND
STREAM
X 2622000
X 2624000
Y -5000
Y -6000
Y