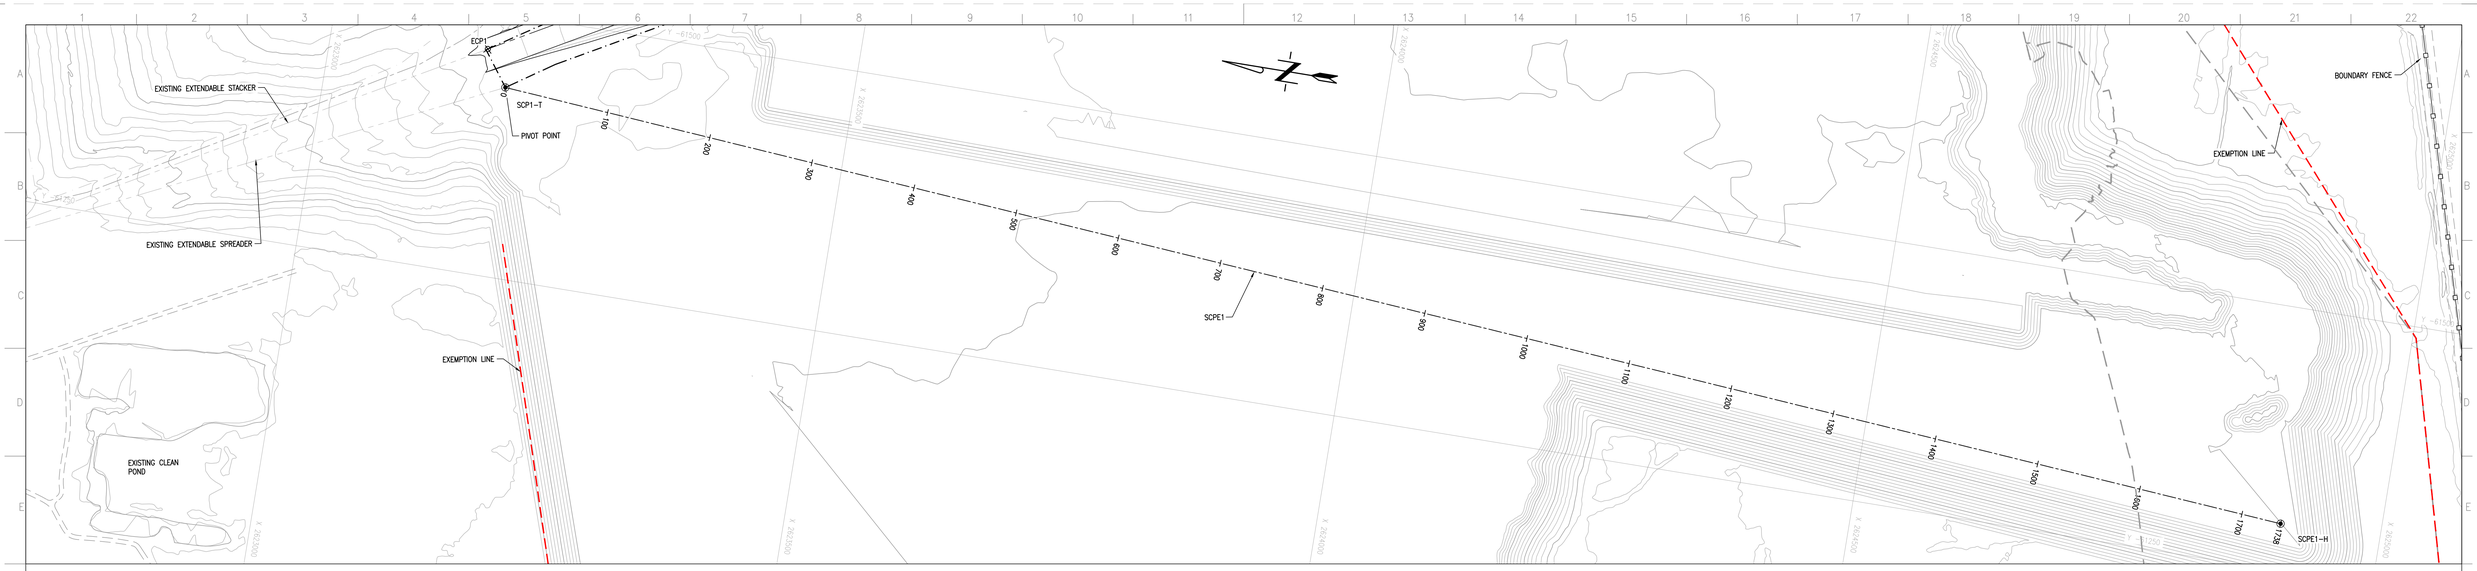

SCPE1 POSITION LAYOUT PLAN
SCALE 1:2000

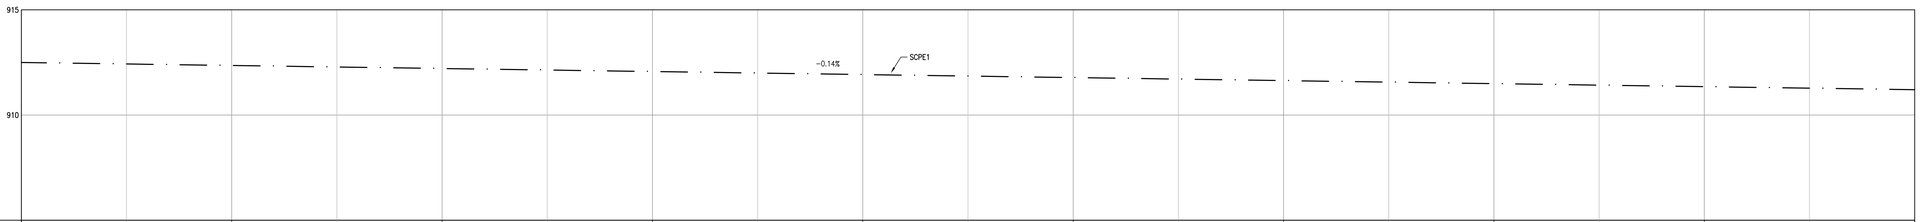

SCALES:
Horizontal 1:1000
Vertical 1:100

DATUM 905.00

CHAINAGE (m)	DESIGN LEVELS (m)
0.00	912.50
50.00	912.43
100.00	912.36
150.00	912.28
200.00	912.21
250.00	912.14
300.00	912.07
350.00	912.00
400.00	911.93
450.00	911.85
500.00	911.78
550.00	911.71
600.00	911.64
650.00	911.57
700.00	911.49
750.00	911.42
800.00	911.35
850.00	911.28
900.00	911.21

SCPE1 LONGITUDINAL SECTION CH. 0 TO CH. 1000
SCALE 1:1000

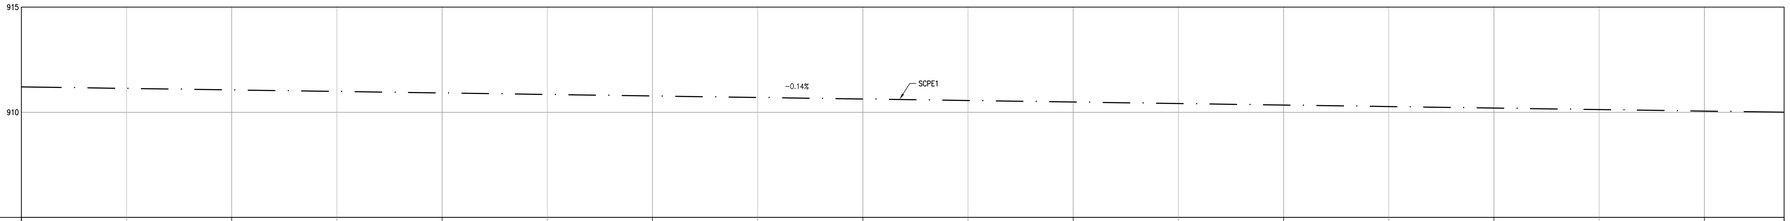

SCALES:
Horizontal 1:1000
Vertical 1:100

DATUM 905.00

CHAINAGE (m)	DESIGN LEVELS (m)
900.00	911.21
950.00	911.13
1000.00	911.06
1050.00	910.99
1100.00	910.92
1150.00	910.85
1200.00	910.78
1250.00	910.70
1300.00	910.63
1350.00	910.56
1400.00	910.49
1450.00	910.42
1500.00	910.34
1550.00	910.27
1600.00	910.20
1650.00	910.13
1700.00	910.06
1737.89	910.00

SCPE1 LONGITUDINAL SECTION CH. 1000 TO CH. 1700.49
SCALE 1:1000

NOTES

1. ALL DIMENSIONS IN MILLIMETERS UNLESS STIPULATED OTHERWISE.
2. FOR SETTING OUT POINTS REFER TO DWG. 301-00825/01-114

25 0 25 50 75
METRES 1:1000

50 0 50 100 150
METRES 1:2000

DISCLAIMER

This drawing, was prepared by Knight Piésold Consulting (Pty) Ltd based on the best information available at the time of preparation. During construction site conditions, or site conditions, or site development, may possibly dictate that amendments of adaptations be made to certain details on the drawing. Strict compliance with the project specifications is also essential. Knight Piésold Consulting (Pty) Ltd will therefore not accept liability for any losses, damages or consequential losses, suffered by any party resulting from the use or implementation of the contents of this drawing, if executed or amended without fulltime supervision by Knight Piésold Consulting (Pty) Ltd.

D.O.	REV	DATE	REVISION	REV BY	CHKD BY	APP BY	AUTH BY	KKS APP	REFERENCE DRAWINGS
	2	09.04.20	ISSUED FOR CONSTRUCTION	MKM	TM	JRW			

AUTHORISED FOR ESKOM BY:
CODIFICATION BY:
APPROVED BY: JR WILLIAMSON
CHECKED BY: T MOKOMA
CREATED BY: MK MPHOLO
SCALE AS SHOWN

CLASSIFICATION
PBS PATH

Knight Piésold CONSULTING
PR. ENG. 704312

Eskom
ESKOM HOLDINGS SOC Ltd
REG No. 2002/015527/30

MATIMBA POWER STATION
MATIMBA ASH DUMP
PHASE 0 (ENABLING WORKS)
SCPE1 POSITION
LAYOUT PLAN AND
LONGITUDINAL SECTION

301-00825/01-116 REV 2
0.58/61413 SHT 7 REV 2

FOR CONSTRUCTION

DRAWING CLASSIFICATION: CONTROLLED DISCLOSURE