


REHABILITATED ASH DUMP EXTENSION LAYOUT PLAN
SCALE 1:5000

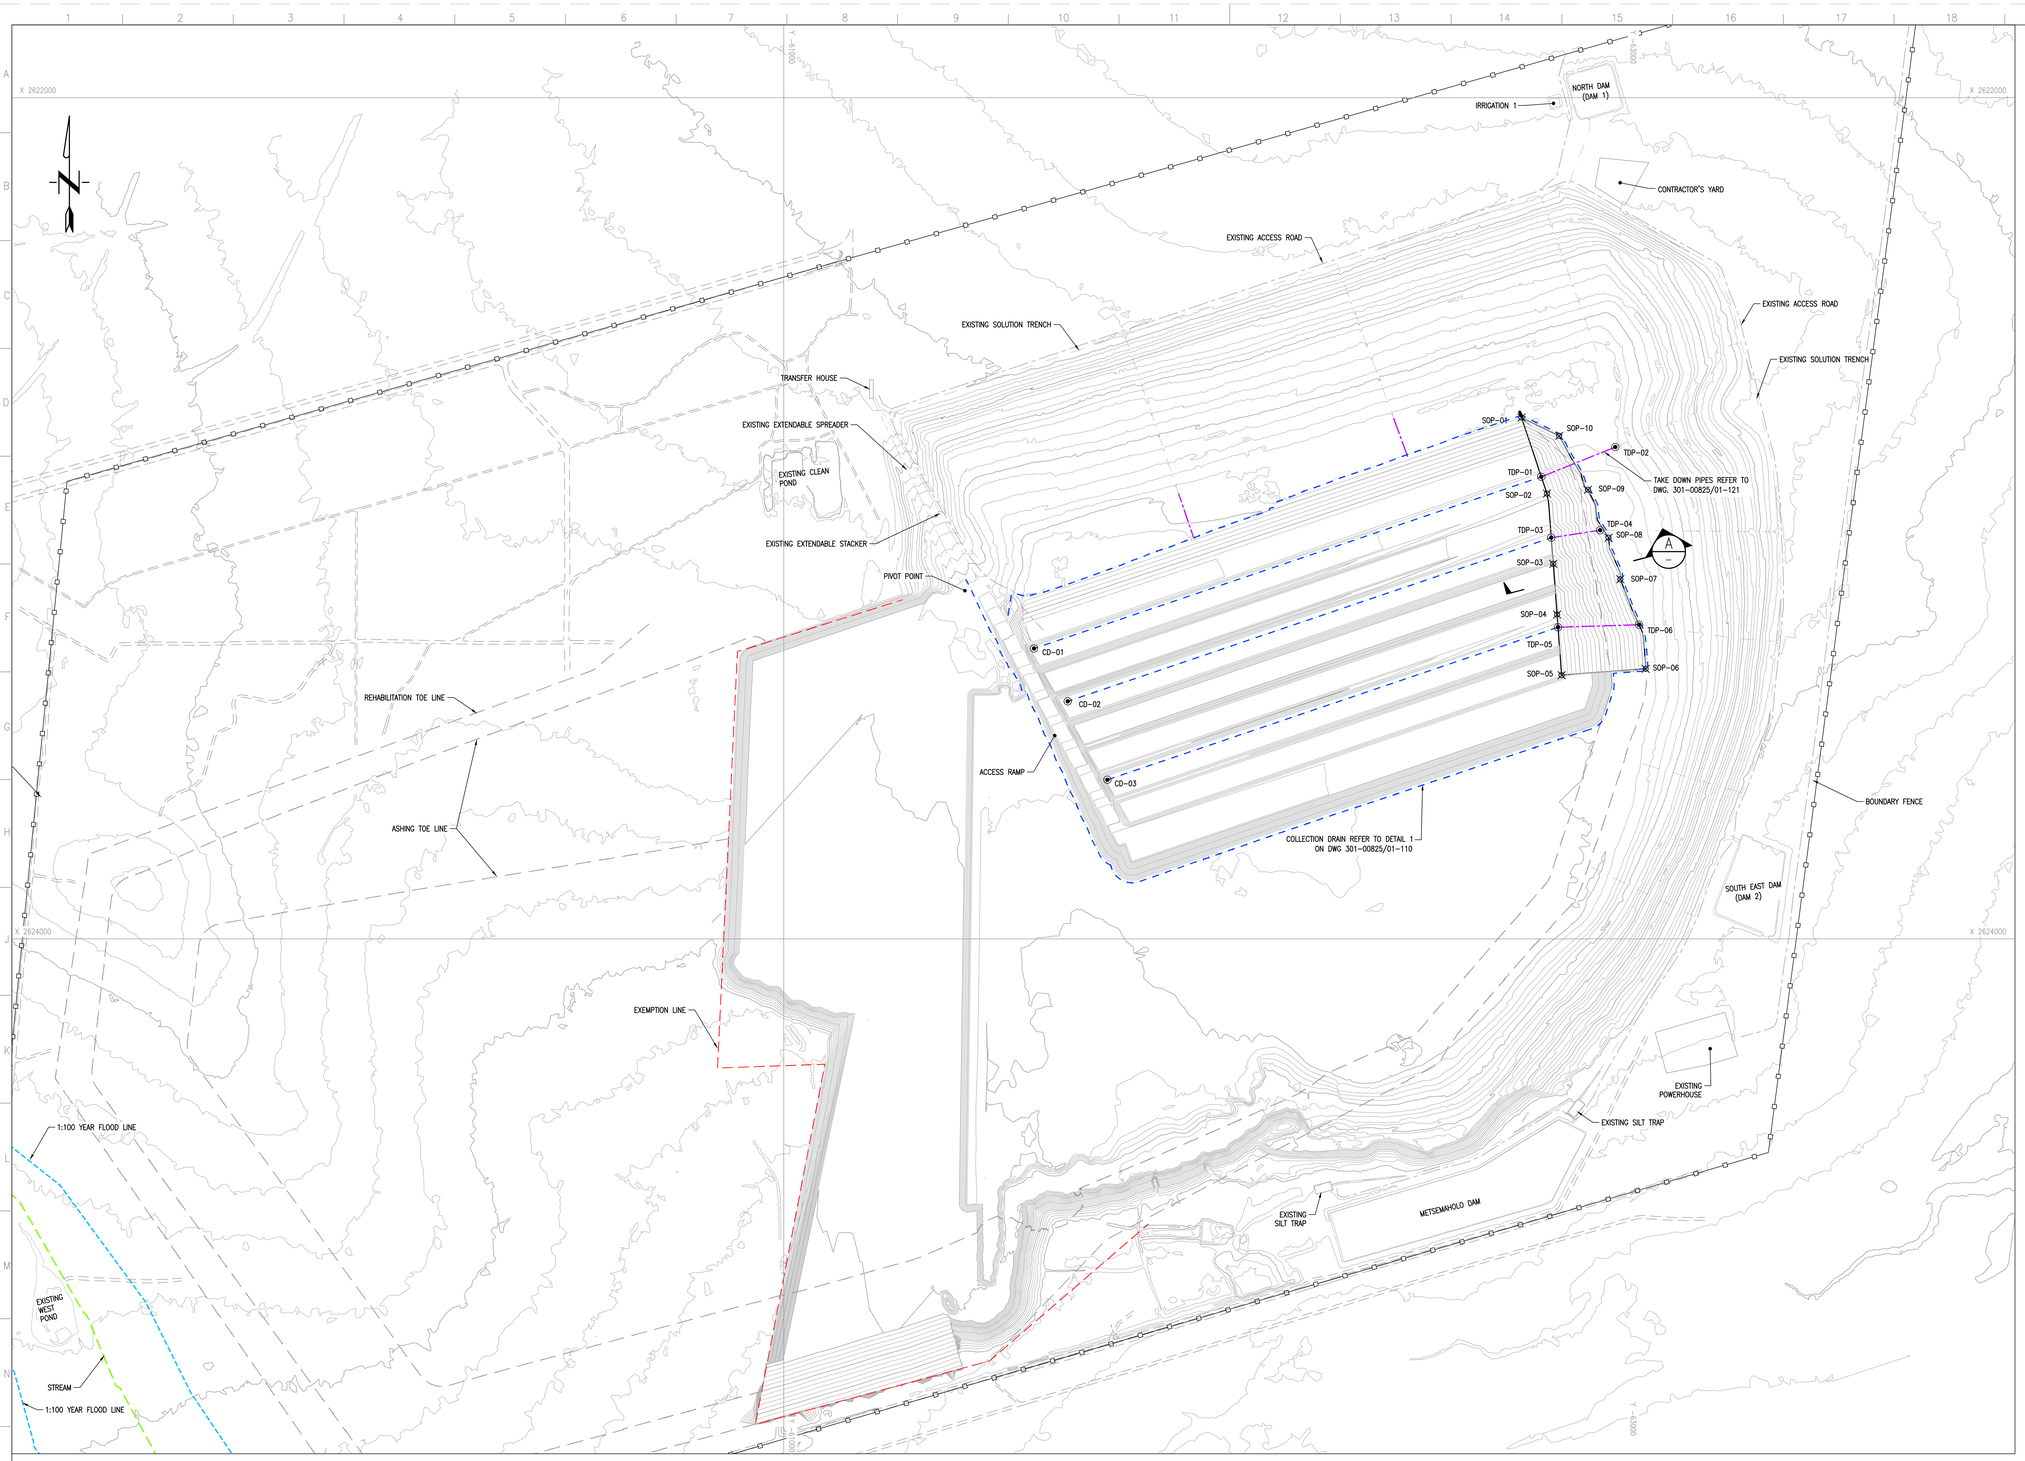


A TYPICAL SECTION
NTS

## REHABILITATION SETTING OUT DATA (Lo27 WGS84)

| POINT | X | Y | Z |
|---|---|---|---|
| SOP-01 | 2622760.740 | -62753.608 | 916.04 |
| SOP-02 | 2622941.319 | -62814.299 | 937.67 |
| SOP-03 | 2623108.387 | -62829.130 | 950.41 |
| SOP-04 | 2623228.839 | -62838.203 | 954.74 |
| SOP-05 | 2623372.970 | -62849.060 | 958.90 |
| SOP-06 | 2623357.918 | -63048.891 | 918.82 |
| SOP-07 | 2623145.029 | -62988.701 | 919.14 |
| SOP-08 | 2623046.123 | -62960.654 | 918.91 |
| SOP-09 | 2622932.237 | -62911.738 | 919.50 |
| SOP-10 | 2622804.156 | -62843.420 | 915.96 |

## TAKE DOWN PIPES/ COLLECTION DRAINS SETTING OUT DATA (Lo27 WGS84)
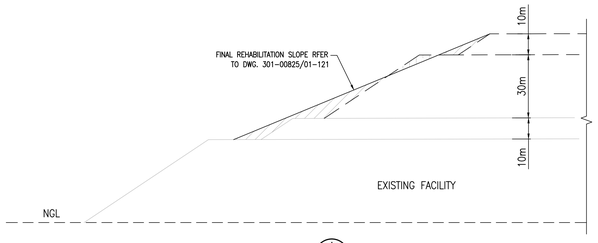
| POINT | X | Y | Z |
|---|---|---|---|
| TDP-01 | 2622901.397 | -62800.783 | 937.67 |
| TDP-02 | 2622830.639 | -62976.712 | 914.74 |
| TDP-03 | 2623046.129 | -62824.440 | 946.07 |
| TDP-04 | 2623028.429 | -62940.628 | 920.59 |
| TDP-05 | 2623259.017 | -62840.476 | 958.87 |
| TDP-06 | 2623253.068 | -63033.317 | 919.00 |

NOTE

1. Z VALUES TO BE CONFIRMED ON SITE.

25 0 25 50 75
METRES 1:1000

100 0 100 200 300
METRES 1:5000

DISCLAIMER

This drawing, was prepared by Knight Piésold Consulting (Pty) Ltd based on the best information available at the time of preparation. During construction site conditions, or site conditions, or site development, may possibly dictate that amendments of adaptations be made to certain details on the drawing. Strict compliance with the project specifications is also essential. Knight Piésold Consulting (Pty) Ltd will therefore not accept liability for any losses, damages or consequential losses, suffered by any party resulting from the use or implementation of the contents of this drawing, if executed or amended without fulltime supervision by Knight Piésold Consulting (Pty) Ltd.

| D.O. | REV | DATE | REVISION | REV BY | CHKD BY | APP BY | AUTH BY | KKS APP | REFERENCE DRAWINGS |
|---|---|---|---|---|---|---|---|---|---|
| | 3 | 25.05.20 | SECTION AMENDED | MKM | TM | JRW | | | |
| | 2 | 29.04.20 | ISSUED FOR CONSTRUCTION | MKM | TM | JRW | | | |

AUTHORISED FOR ESKOM BY:
CLASSIFICATION:
PBS PATH:
CODIFICATION BY:
APPROVED BY: JR WILLIAMSON
CHECKED BY: T MOKOMA
CREATED BY: MK MPHOLO
SCALE: AS SHOWN

Knight Piésold CONSULTING
PR. ENG. 704312

Eskom
ESKOM HOLDINGS SOC Ltd
REG No. 2002/015527/30

# MATIMBA POWER STATION
## MATIMBA ASH DUMP
PHASE 0 (ENABLING WORKS)
REHABILITATED ASH DUMP EXTENSION
LAYOUT PLAN

301-00825/01-120 REV 3
0.58/61413 SHT 11 REV 3

FOR CONSTRUCTION

DRAWING CLASSIFICATION: CONTROLLED DISCLOSURE