


SCP1 LAYOUT PLAN
SCALE 1:2000

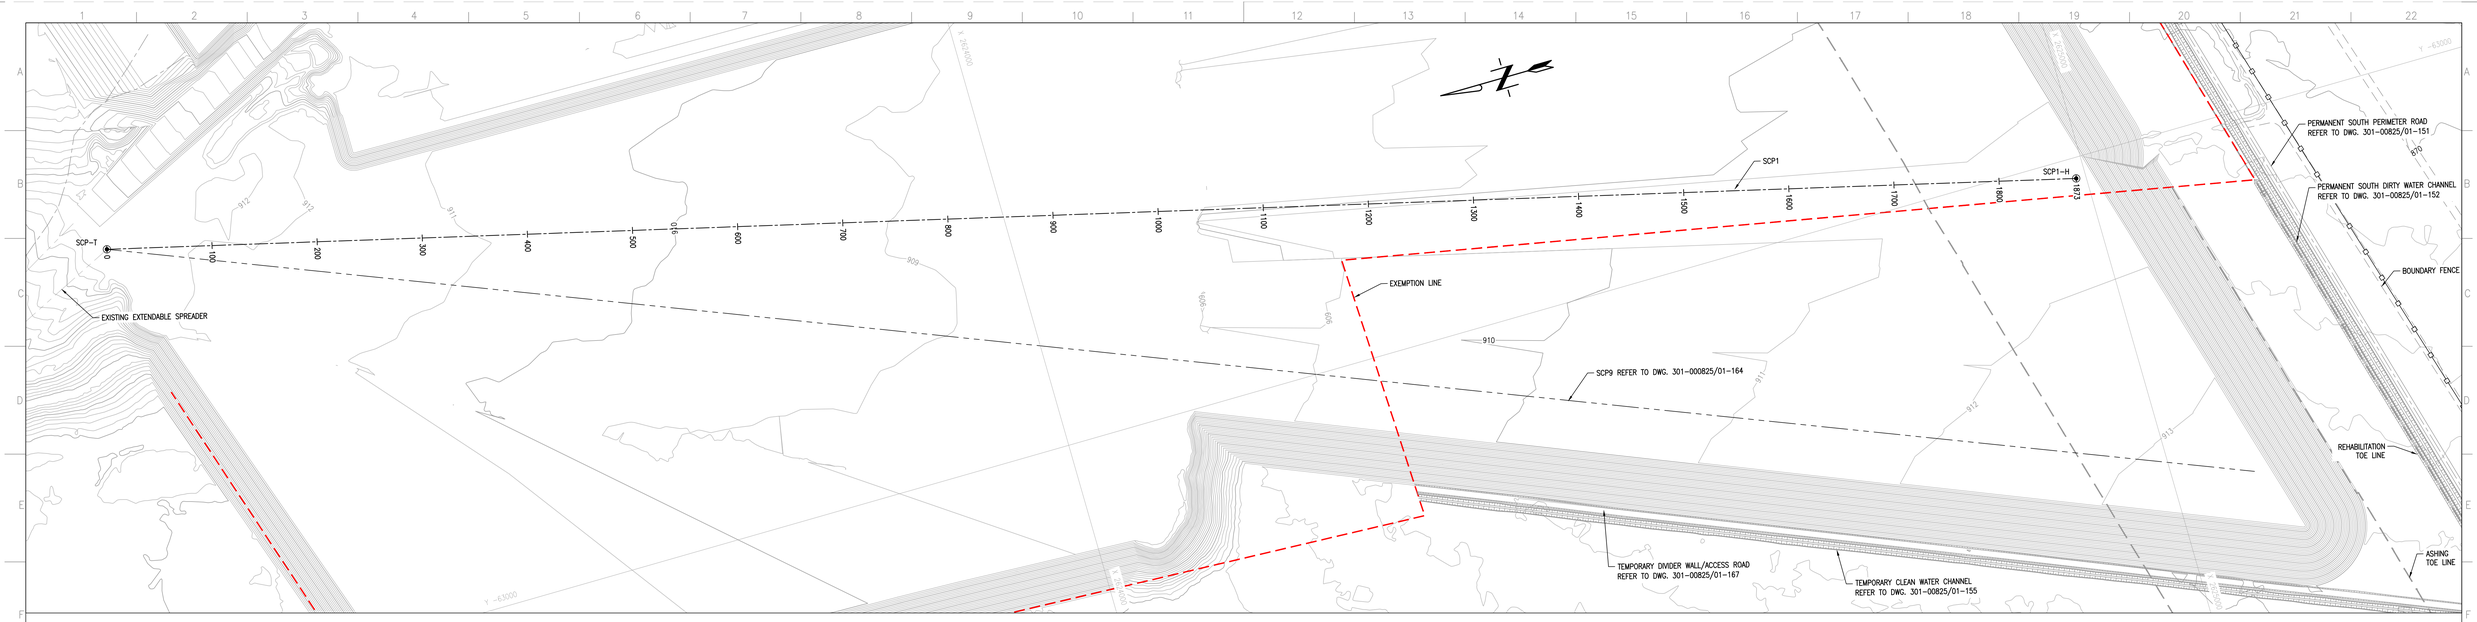


SCALES:
Horizontal 1:1000
Vertical 1:1000

DATUM 875.00

| CHAINAGE (m) | DESIGN LEVELS (m) |
|---|---|
| 1400.00 | 911.75 |
| 1450.00 | 911.73 |
| 1500.00 | 911.70 |
| 1550.00 | 911.67 |
| 1600.00 | 911.65 |
| 1650.00 | 911.62 |
| 1700.00 | 911.59 |
| 1750.00 | 911.57 |
| 1800.00 | 911.54 |
| 1850.00 | 911.51 |
| 1873.48 | 911.50 |

SCP1 LONGITUDINAL SECTION CH. 1100 TO CH. 1873.48
SCALE 1:1000

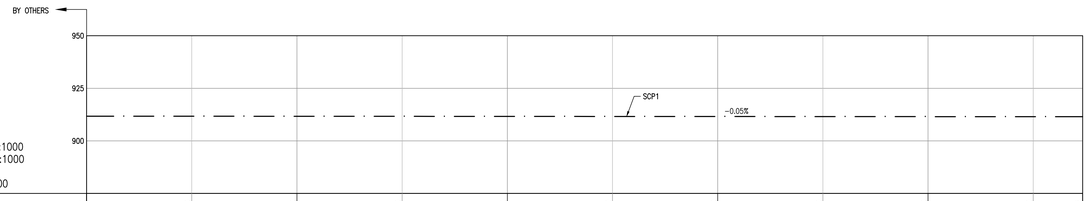NOTES

1. ALL DIMENSIONS IN MILLIMETERS UNLESS STIPULATED OTHERWISE.
2. FOR SETTING OUT POINTS REFER TO DWG. 301-00825/01-160.

25 0 25 50 75
METRES 1:1000

50 0 50 100 150
METRES 1:2000

DISCLAIMER

This drawing, was prepared by Knight Piésold Consulting (Pty) Ltd based on the best information available at the time of preparation. During construction site conditions, or site conditions, or site development, may possibly dictate that amendments of adaptations be made to certain details on the drawing. Strict compliance with the project specifications is also essential. Knight Piésold Consulting (Pty) Ltd will therefore not accept liability for any losses, damages or consequential losses, suffered by any party resulting from the use or implementation of the contents of this drawing, if executed or amended without fulltime supervision by Knight Piésold Consulting (Pty) Ltd.

| D.O. | REV | DATE | REVISION | REV BY | CHKD BY | APP BY | AUTH BY | KKS APP | REFERENCE DRAWINGS |
|---|---|---|---|---|---|---|---|---|---|
| | 3 | 25.05.20 | LONGITUDINAL SECTION AMENDED | MKM | TM | JRW | | | |
| | 2 | 29.04.20 | ISSUED FOR CONSTRUCTION | MKM | TM | JRW | | | |

AUTHORISED FOR ESKOM BY:
CODIFICATION BY:
APPROVED BY: JR WILLIAMSON
CHECKED BY: T MOKOMA
CREATED BY: MK MPHOLO
SCALE AS SHOWN

CLASSIFICATION
PBS PATH

Knight Piésold CONSULTING
PR. ENG. 704312

Eskom
ESKOM HOLDINGS SOC Ltd
REG No: 2002/015527/30

# MATIMBA POWER STATION
## MATIMBA ASH DUMP
PHASE 1 (4 YEARS LINED AREA)
SCP1 POSITION
LAYOUT PLAN AND
LONGITUDINAL SECTIONS

301-00825/01-163 REV 3

0.58/61414 SHT 24 REV 3

FOR CONSTRUCTION

DRAWING CLASSIFICATION: CONTROLLED DISCLOSURE