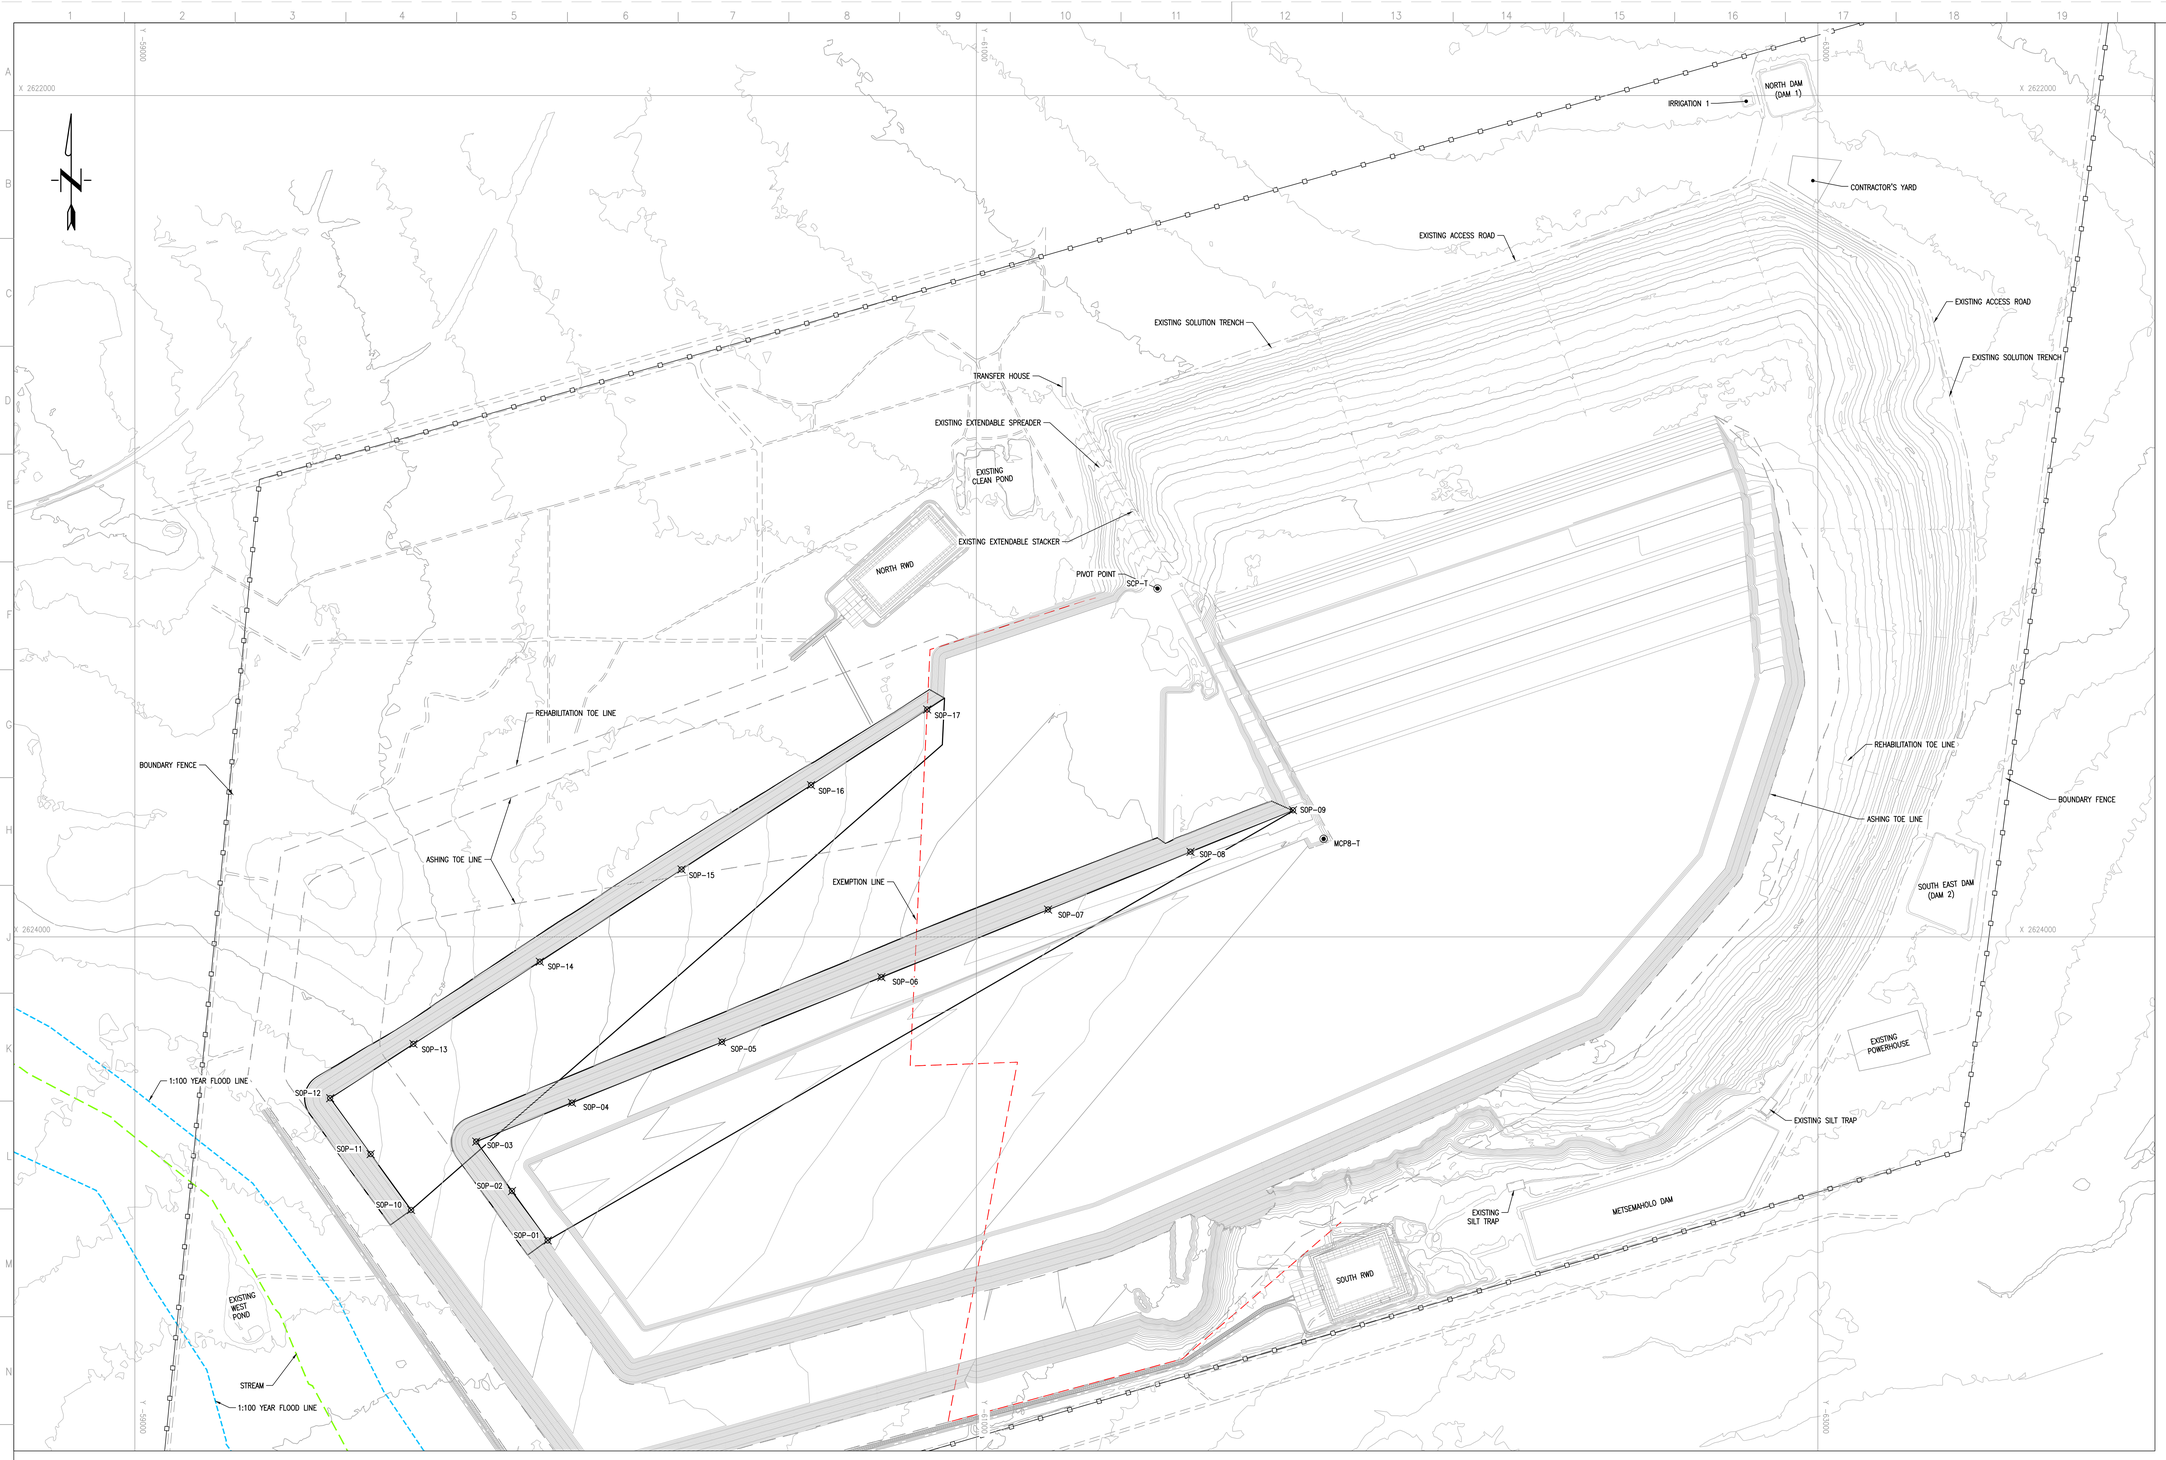

FRONT STACK CREST SETTING OUT DATA (Lo27 WGS84)

POINT	X	Y	Z
MCP8-T	2623766.897	-61825.440	952.50
SOP-01	2624721.597	-59981.391	960.28
SOP-02	2624604.133	-59896.378	961.70
SOP-03	2624486.668	-59811.364	963.25
SOP-04	2624394.354	-60038.836	961.49
SOP-05	2624249.685	-60395.317	958.72
SOP-06	2624095.870	-60774.337	955.78
SOP-07	2623935.100	-61170.492	952.71
SOP-08	2623797.766	-61508.898	950.09
SOP-09	2623698.907	-61752.499	948.20
SOP-10	2624649.192	-59656.581	924.80
SOP-11	2624516.335	-59560.427	926.30
SOP-12	2624383.479	-59464.274	927.10
SOP-13	2624254.610	-59662.168	924.99
SOP-14	2624059.065	-59962.454	921.78
SOP-15	2623839.740	-60299.256	918.18
SOP-16	2623639.259	-60607.121	914.89
SOP-17	2623459.537	-60883.108	911.94

PHASE 6 (24 YEARS LINED AREA) LAYOUT PLAN

SCALE 1:5000

DISCLAIMER

This drawing, was prepared by Knight Piésold Consulting (Pty) Ltd based on the best information available at the time of preparation. During construction site conditions, or site conditions, or site development, may possibly dictate that amendments of adaptations be made to certain details on the drawing. Strict compliance with the project specifications is also essential. Knight Piésold Consulting (Pty) Ltd will therefore not accept liability for any losses, damages or consequential losses, suffered by any party resulting from the use or implementation of the contents of this drawing, if executed or amended without fulltime supervision by Knight Piésold Consulting (Pty) Ltd.

D.O.	REV	DATE	REVISION	REV BY	CHKD BY	APP BY	AUTH BY	KKS APP	REFERENCE DRAWINGS
	2	09.04.20	ISSUED FOR CONSTRUCTION	MKM	TM	JRW			

AUTHORISED FOR ESKOM BY:

CODIFICATION BY:

APPROVED BY: JR WILLIAMSON

CHECKED BY: T MOKOMA

CREATED BY: MK MPHOLO

SCALE: AS SHOWN

CLASSIFICATION

PBS PATH

Knight Piésold CONSULTING

PR. ENG. 704312

Eskom

ESKOM HOLDINGS SOC Ltd
REG No. 2002/015527/30

MATIMBA POWER STATION

MATIMBA ASH DUMP

PHASE 6 (24 YEARS LINED AREA)
FRONT STACK CREST
SETTING OUT POINTS

301-00825/01-613 — REV 2

0.58/61419 — SHT 14 — REV 2

FOR CONSTRUCTION

DRAWING CLASSIFICATION: CONTROLLED DISCLOSURE