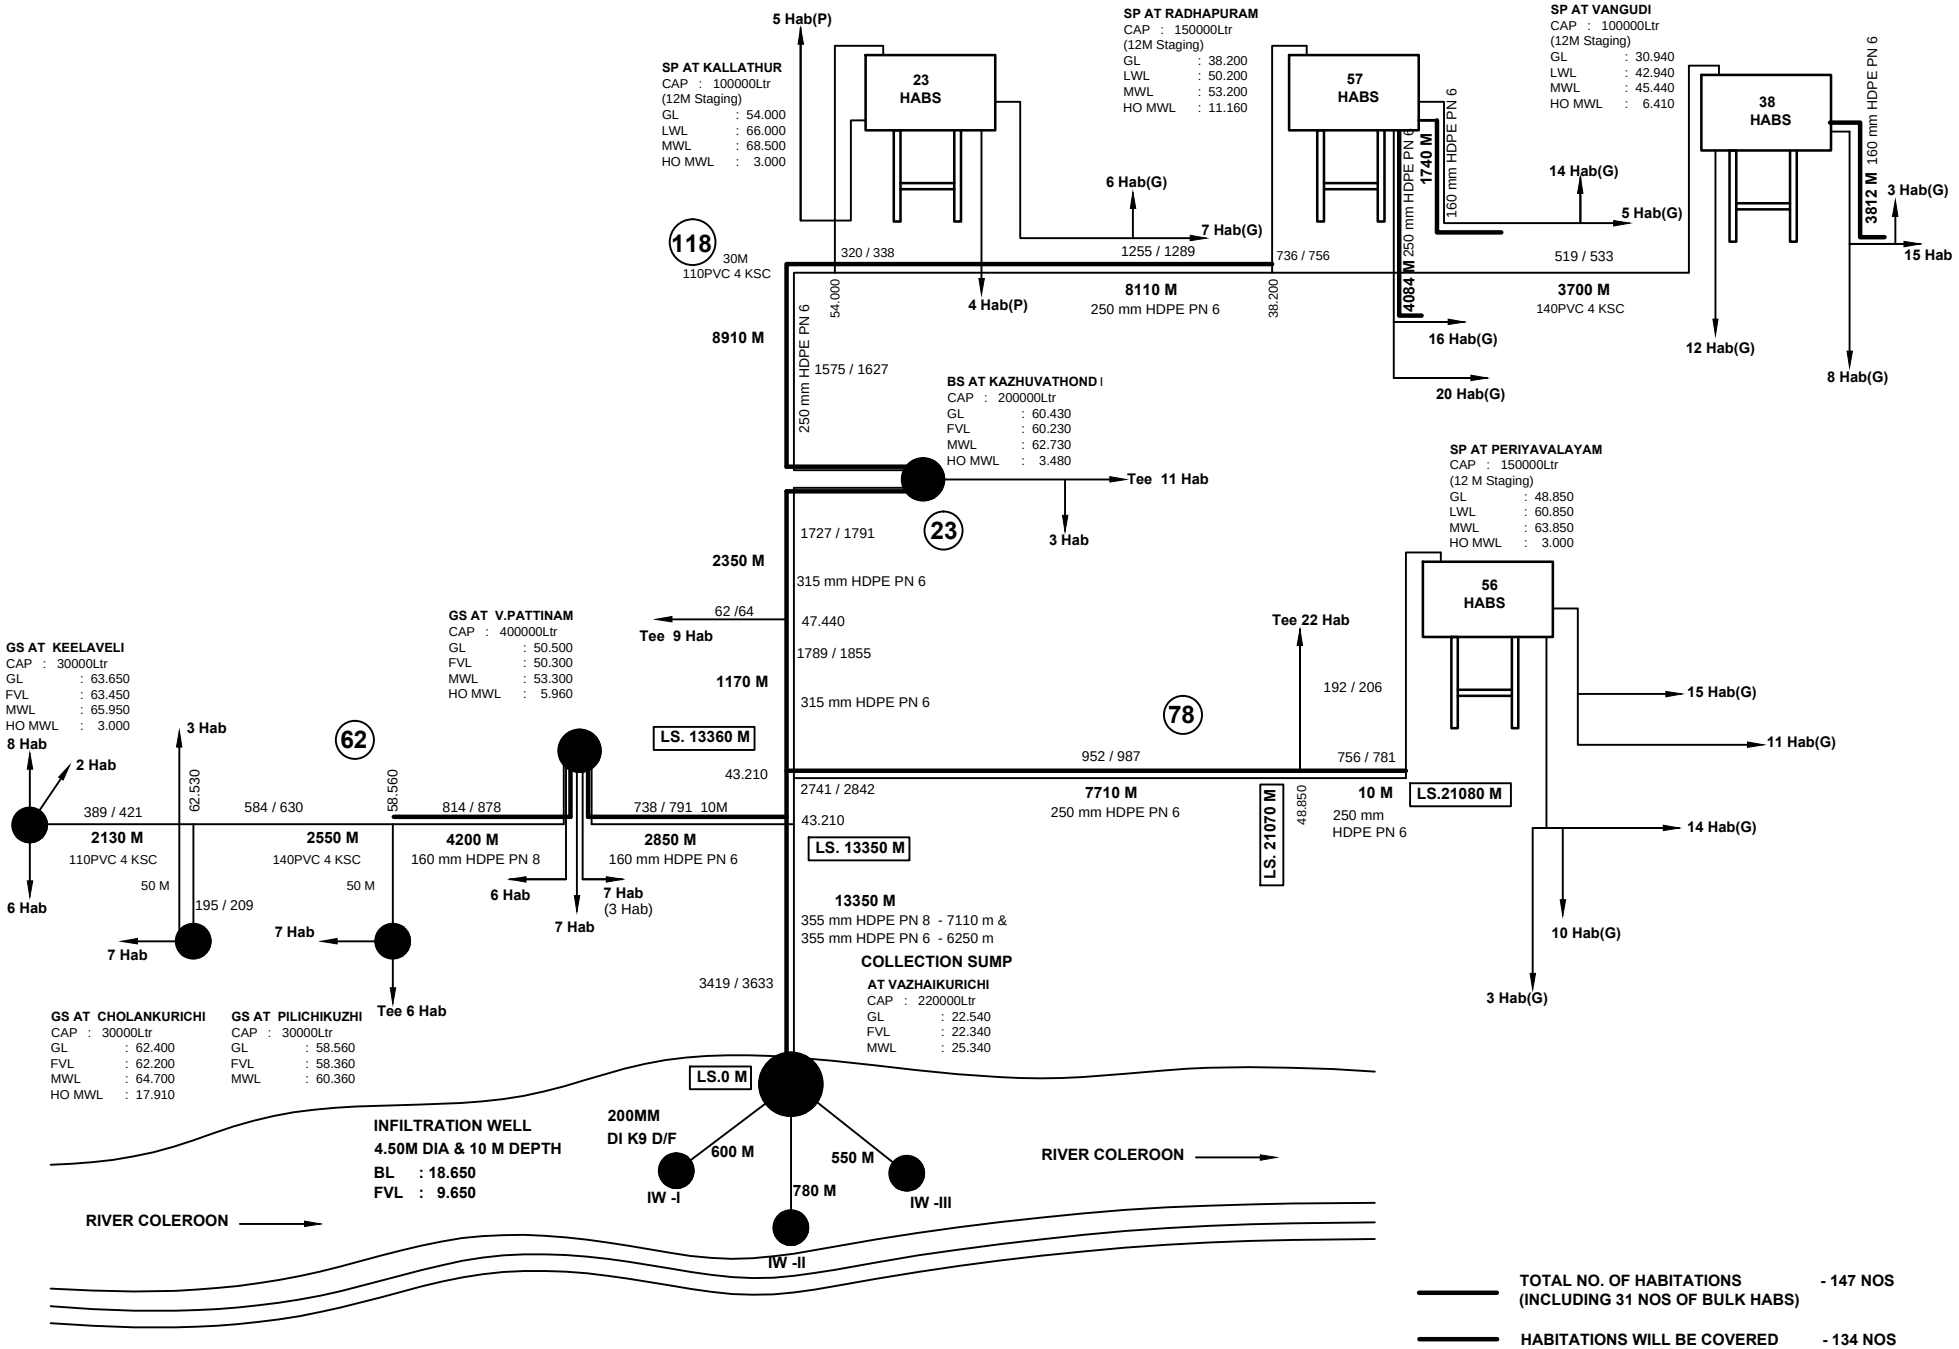CWSS TO 281 HABITATIONS IN JAYANKONDAM UNION IN ARIYALUR DISTRICT SCHEMATIC DIAGRAM