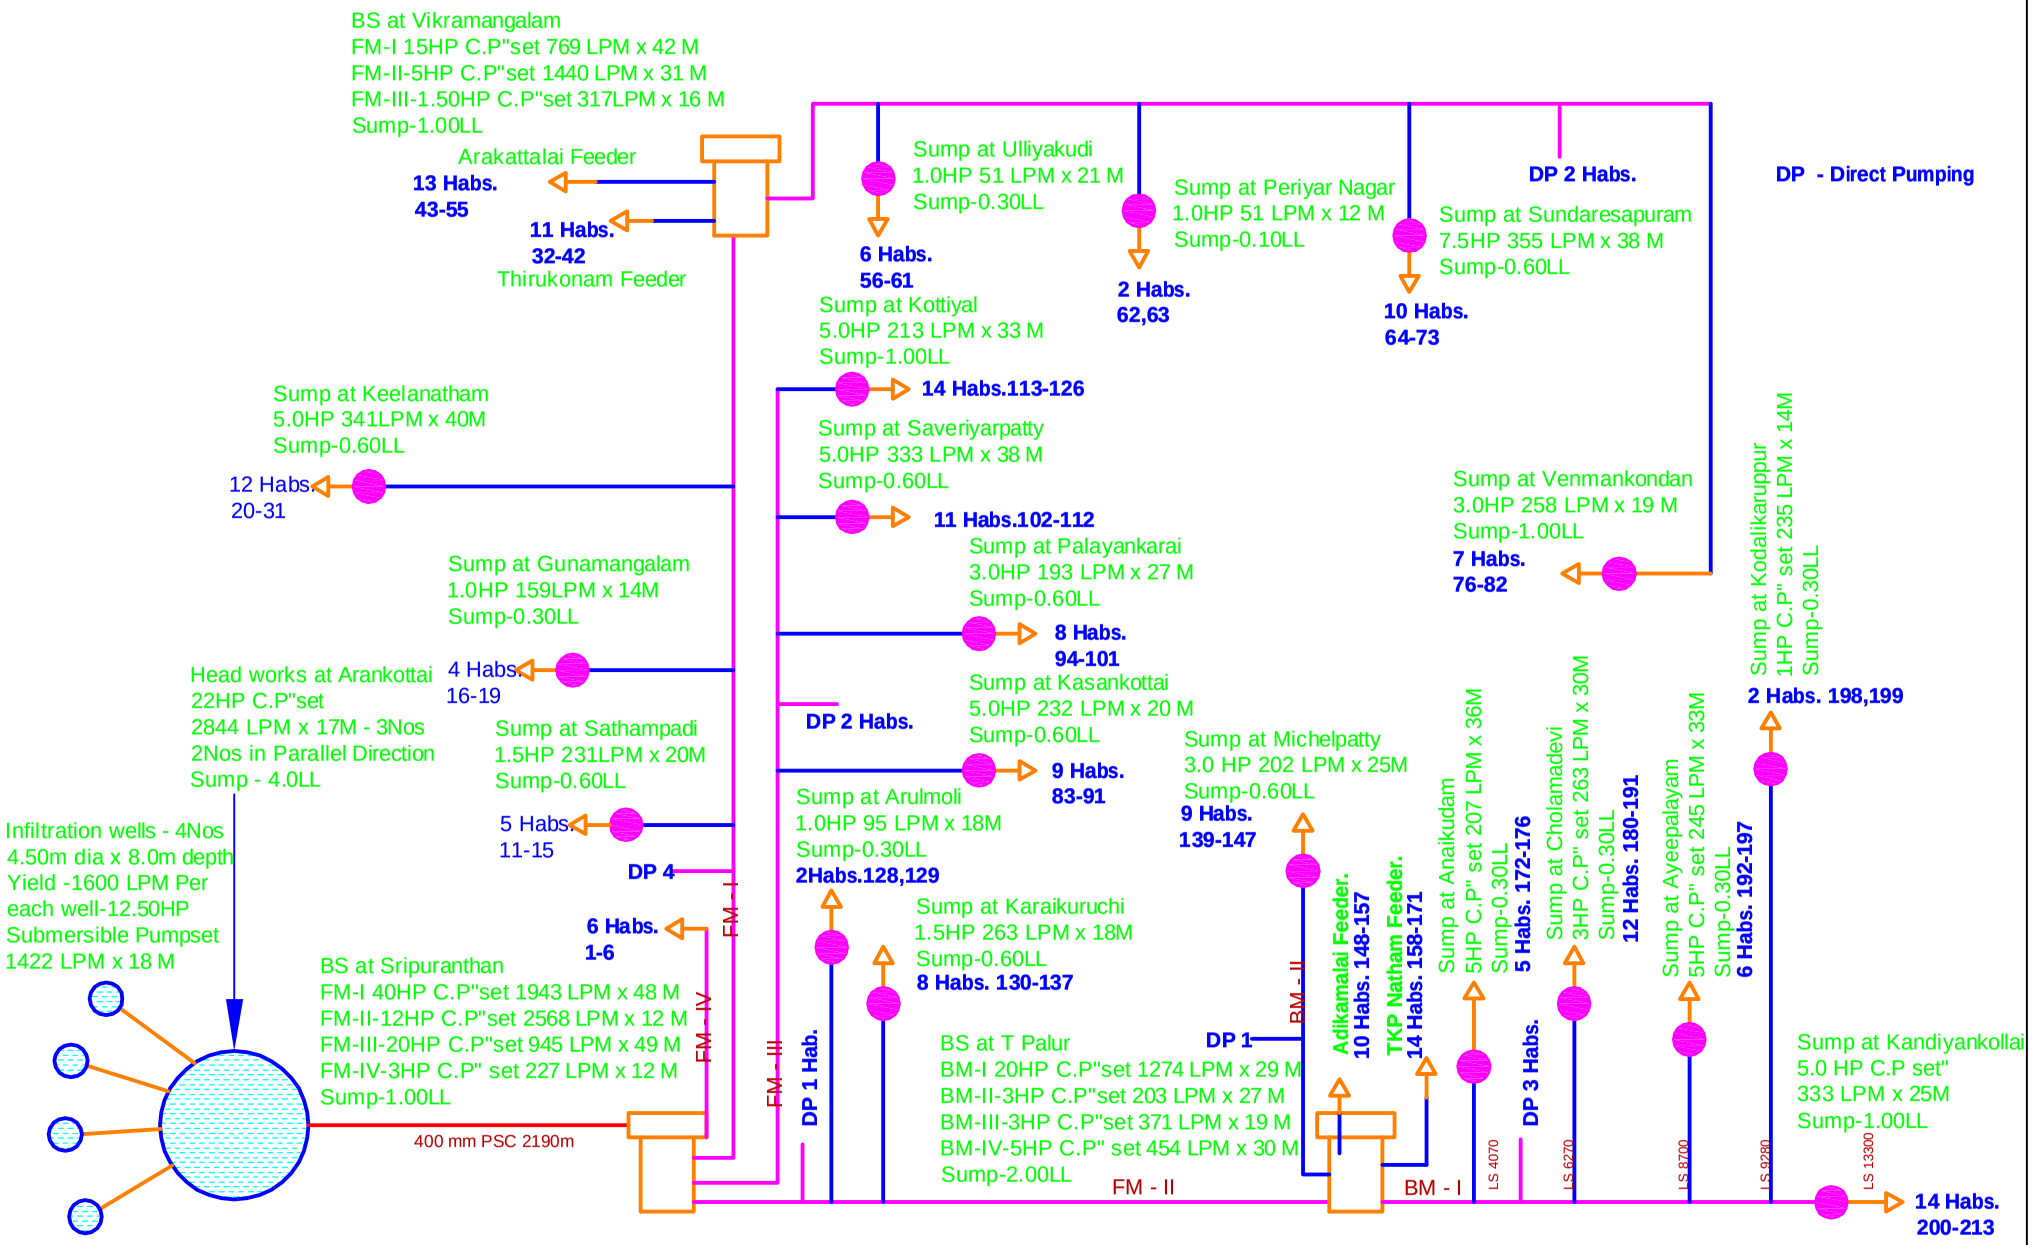FLOW DIAGRAM FOR CWSS TO T PALUR & 212 HABITATIONS IN T PALUR UNION OF ARIYALUR DISTRICT